FilmL.A., Inc.
6255 W Sunset Blvd, 12th Floor
Hollywood, CA 90028
t: (213)977-8600 - f: (213)977-8601
www.filmla.com

Summary Information

Permit No: F00157687-F **Type of Permit:** FILMING **Release Date:** 11/15/2019

Production Company	MESQUITE PRODUCTIONS
Insured Company Name	MESQUITE PRODUCTIONS
Contact Phone No. 1	310-244-2099
Contact Phone No. 2	310-926-7597
Fax	310-244-9283
Address	10500 ORBITAL WAY PACOIMA, California 91331
Production Title	THEM COVENANT
Type of Production	TV Drama

Producer	Don Kurt
Director	Larysa Kondracki
1st AD	Larry Wagner
Production Manager	Dustin Bernard
FilmL.A. Coordinator	Sarah Neubauer
Location Manager	Jared Kurt
Primary Phone	Mobile - 818-636-8129
Secondary Phone	
Location Assistant	JOHN BROW
Primary Phone	Mobile - 562-305-0265
Secondary Phone	

Fees

Posting 900	$207.00
Posting 1500	$345.00
Posting Max	$1,281.00
Notification Charge	$1,038.00
LA CITY LANE AND STREET CLOSURE FEE	$936.00
LA CITY DOT SIGN REMOVALS AND ENGINEERS	$615.00
FILMLA NON-REFUNDABLE FILM PERMIT RIDER FEE	$111.00
LA CITY FIRE SAFETY OFFICER	$1,728.00
LA CITY DEPT OF REC AND PARKS SPECIAL FACILITY ADMINISTRATION FEE	$150.00

Total Permit Fee $6,411.00

Number of Locations 3

NOT A PERMIT

FilmL.A., Inc.
6255 W Sunset Blvd, 12th Floor
Hollywood, CA 90028
t: (213)977-8600 - f: (213)977-8601
www.filmla.com

Summary Information — Location

Permit Number F00157687-F
Production Company MESQUITE PRODUCTIONS
Insured Company MESQUITE PRODUCTIONS
Production Title THEM COVENANT

Location Manager Jared Kurt
Primary Phone Mobile - 818-636-8129
Secondary Phone

Location Address Spring St, 3rd St - 7th St, Los Angeles, CA 90013
Location Type Street
Prep Dates 11/16/2019 - 11/16/2019 07:00 - 22:00 1 day
Film Dates 11/17/2019 - 11/17/2019 07:00 - 22:00 1 day
Open or Closed to the Public Closed

Generic Conditions
THE CONSUMPTION OF ALCOHOLIC BEVERAGES AND THE USE OF DRUGS, INCLUDING MARIJUANA, ON LOCATION BY ANY CAST, CREW, OR INVITED GUESTS IS STRICTLY PROHIBITED.
*LAFD UFSO: Company must contact FilmL.A. for extension of the Uniformed Fire Safety Officers' hours. During normal business hours, UFSO must also inform the LAFD Film desk of the extension.
Community Survey Obtained
CROSSOVERS/CABLING ACROSS STREET I: Not allowed on street without prior approval.
FilmLA Monitor required at a minimum of four hours.
Must comply with attached conditions
Must Maintain 5' Clearance on Sidewalks/Walkways
Must maintain local/emergency access
No cast or crew parking on area streets
No interference with merchant activity.
No Parking in handicap spaces at anytime.
Number of uniformed officers listed on the permit is a minimum requirement. Permittee remains responsible for deploying a sufficient number of uniformed officers to provide traffic and crowd control to ensure the safety of the film crew and the public.

Please see attached documents
Spring St (Alt curb & Adj) btwn 3rd St & 7th St - Them Covenant (2 OF 2).pdf
Spring St (Alt curb & Adj) btwn 3rd St & 7th St - Them Covenant (1 OF 2).pdf
Spring St (Alt curb & Adj) btwn 3rd St & 7th St - Them Covenant (2 OF 2).pdf
North Broadway Overflow Lot Guidelines 66470.pdf
Downtown Filming Guildelines 2010.03.01.pdf

Equipment on Location

Type	Quantity
5 or 10 ton trucks	5
Cast/Crew vehicles	75
Catering Truck	1
Condors	1
Cranes	1
Cube Trucks	3
Generator	1
Honey Wagons	1
Picture vehicles	30
Portable restrooms	1

Personnel on Location

Type	Quantity
Cast	5
Crew	75
Extras	80
FilmL.A. Monitor(s)	1
LA City UFSO assigned	46450
Off-Duty/Retired LAPD Officer(s)	2

NOT A PERMIT

FilmL.A., Inc.
6255 W Sunset Blvd, 12th Floor
Hollywood, CA 90028
t: (213)977-8600 - f: (213)977-8601
www.filmla.com

Summary Information — Location

Permit Number F00157687-F
Production Company MESQUITE PRODUCTIONS
Insured Company MESQUITE PRODUCTIONS
Production Title THEM COVENANT

Location Manager Jared Kurt
Primary Phone Mobile - 818-636-8129
Secondary Phone

Process Trailer	1
Scissor Lifts	1
Semi Trucks	5
Stakebed Trucks	5
Trailers	3
Vans	4

Filming Activities Drive by; Drive ups & away; Equipment on sidewalk, in curb lane & across street; Exterior Dialogue; Intermittent traffic control - 2 minute standard (except 0700-0900 hrs & 1500-1900 hrs); Intermittent traffic control - 90 seconds standard; Requesting to Remove signs at Spring & 7th Street: Historic Downtown,LA DOT DASH, Signage on Lampposts, Newspaper Stands, Garbage Cans, E-Bikes & Bike Rack, Solar Meter ;

Jurisdiction **Political:** Los Angeles City - Council District 14 **Police:** Los Angeles Police **Fire:** Los Angeles City Department

Thomas Guide **Page:** 634 **Grid:** F4

Approvals

FILML.A. MONITORS	Eric Warczinsky
LOS ANGELES CITY POLICE DEPARTMENT	Melissa Hernandez
LOS ANGELES CITY DEPARTMENT OF PUBLIC WORKS-COMMISSIONER	Kevin James
LOS ANGELES CITY DEPARTMENT OF TRANSPORTATION - CLOSURES	Adrian Fayad
LOS ANGELES CITY DEPARTMENT OF PUBLIC WORKS	LaMeisha Candler
LOS ANGELES CITY DEPARTMENT OF TRANSPORTATION - SIGN & METER REMOVAL	Karina Chaki
LOS ANGELES CITY DEPARTMENT OF REC & PARKS - FILM OFFICE	Raul Mayen
LOS ANGELES CITY FIRE DEPARTMENT - FILM UNIT	Vincent Owens

Coordinator Note DUE TO SAFETY/VISIBILITY CONCERNS, WHEN POSTING/LANE CLOSURES ON THE W/S OF OLIVE ST, MIDBLOCK CROSSWALK SOUTH TO 6TH ST, 1 LAPD OFFICER WILL BE REQUIRED AT THE PARKING ENTRANCE OF 523 W. 6TH ST TO ASSIST VEHICLES EXITING THAT LOCATION

WHEN PARKING ON S/S OF 5TH ST, FLOWER - GRAND: 200' EAST OF FLOWER MUST BE OPEN FOR PINOT'S VALET

NO PARKING RESTROOMS, CRAFT SERVICES OR GENERATORS IN FRONT OF WATER GRILL OR RESTAURANTS WITHOUT PRIOR APPROVAL

PEDESTRIAN ACCESS TO SIDEWALKS AND DOORWAYS MUST BE MAINTAINED AT ALL TIMES

NO PARKING IN TAXI/LOADING ZONES WITHOUT PERMISSION FROM AFFECTED BUSINESSES

NOT A PERMIT

FilmL.A., Inc.
6255 W Sunset Blvd, 12th Floor
Hollywood, CA 90028
t: (213)977-8600 - f: (213)977-8601
www.filmla.com

Summary Information — Location

Permit Number F00157687-F
Production Company MESQUITE PRODUCTIONS
Insured Company MESQUITE PRODUCTIONS
Production Title THEM COVENANT

Location Manager Jared Kurt
Primary Phone Mobile - 818-636-8129
Secondary Phone

NO STOPPING/PARKING IN LOADING ZONE ON W/S OLIVE NORTH OF XWALK DURING RUSH HOUR
NO GENERATOR PLACEMENT WITHIN 50' OF RESIDENTIAL PROPERTIES

Coordinator Note RIDER F RELEASES LOCATION

Coordinator Note PRODUCTION MUST YIELD TO SSIED Material/Equipment Permit Ref No: 2019007361

Parking

Base Camp Location Type : Other Location — North Broadway Overflow Lot, 120 N. Broadway St, Los Angeles, CA, 90012

Crew Parking Location Type : Other Location — North Broadway Overflow Lot, 120 N. Broadway St, Los Angeles, CA, 90012

Parking Notes
north broadway overflow lot. 11/15; 1700 hours through -11/17. 2359 hours.

Staging lots
633 S Spring St 11/16-11/18
640 S Spring St 11/17
649 S Spring St 11/17

Posting "No Parking" signs CANCEL
Approximate Footage more than 1800 **Log Number** 261176
Date(s) 11/10/2019 to 11/10/2019 **Time(s)** 00:00 to 00:00

Posting "No Parking" signs B/S SPRING ST, 3RD ST-7TH ST
Approximate Footage more than 1800 **Log Number** 262466
Date(s) 11/17/2019 to 11/17/2019 **Time(s)** 00:00 to 00:00

Posting "No Parking" signs W/S SPRING ST., - 6TH ST 7TH ST
Approximate Footage 601 - 900 **Log Number** 262852
Date(s) 11/16/2019 to 11/16/2019 **Time(s)** 07:00 to 22:00

Lane / Full Closure FULL STRRET CLOSURE SPRING ST, 3RD ST-7TH ST
Approximate Footage 0 - 300
Date(s) 11/17/2019 to 11/17/2019 **Time(s)** 07:00 to 22:00

Lane / Full Closure ALTERNATING CURB PLUS ONE SPRING ST, 3RD ST-7TH ST
Approximate Footage 0 - 300
Date(s) 11/17/2019 to 11/17/2019 **Time(s)** 07:00 to 22:00

NOT A PERMIT

FilmL.A., Inc.
6255 W Sunset Blvd, 12th Floor
Hollywood, CA 90028
t: (213)977-8600 - f: (213)977-8601
www.filmla.com

Summary Information — Location

Permit Number F00157687-F
Production Company MESQUITE PRODUCTIONS
Insured Company MESQUITE PRODUCTIONS
Production Title THEM COVENANT

Location Manager Jared Kurt
Primary Phone Mobile - 818-636-8129
Secondary Phone

Location Address E 4th St., Mateo St - S Clarence St,(Excluding LA River) Los Angeles, CA, 90013

Location Name 4th ST BRIDGE

Location Type Bridge

Film Dates 11/17/2019 - 11/17/2019 07:00 - 22:00 1 day

Open or Closed to the Public Closed

Generic Conditions
THE CONSUMPTION OF ALCOHOLIC BEVERAGES AND THE USE OF DRUGS, INCLUDING MARIJUANA, ON LOCATION BY ANY CAST, CREW, OR INVITED GUESTS IS STRICTLY PROHIBITED.
*LAFD UFSO: Company must contact FilmL.A. for extension of the Uniformed Fire Safety Officers' hours. During normal business hours, UFSO must also inform the LAFD Film desk of the extension.
Community Survey Obtained
CROSSOVERS/CABLING ACROSS STREET I: Not allowed on street without prior approval.
FAA (UAS): Failure to adhere to any applicable limitations of UAS usage will result in immediate shutdown of UAS activity
FAA (UAS): UAS may not be operated directly over any person, unless authorized by FAA
FAA (UAS): UAS must be operated at an altitude of no more than 400' above ground level
FAA (UAS): UAS operations may not be conducted during night (1/2 hour prior to sunrise, 1/2 hour after sunset).
FAA (UAS): UAS Operator must conform with all FAA Regulations
FAA: Company must notify Air Operations for LAPD (213-485-2600) and LAFD (818-756-8635) at least 1/2 hour prior to activity.
FAA: LAPD Air Support Division has been notified by FILM LA of aerial activity
FilmLA Monitor required at a minimum of four hours.
Must comply with attached conditions
Must Maintain 5' Clearance on Sidewalks/Walkways
Must maintain local/emergency access
No cast or crew parking on area streets
No interference with merchant activity.
No Parking in handicap spaces at anytime.
Number of uniformed officers listed on the permit is a minimum requirement. Permittee remains responsible for deploying a sufficient number of uniformed officers to provide traffic and crowd control to ensure the safety of the film crew and the public.

Please see attached documents
4th St (Bridge closure) btwn Merrick & Clarence - Them Convenant (Rev 1).pdf
drone docs THEM COVENANT - 157687-F small.pdf
Arts District Guidelines Revised April 29 2009.pdf

Equipment on Location

Type	Quantity
5 or 10 ton trucks	5
Cast/Crew vehicles	75
Catering Truck	1
Condors	1
Cranes	1
Cube Trucks	3
Generator	1

Personnel on Location

Type	Quantity
Cast	5
Crew	75
Extras	20
LA City UFSO assigned	46450
Off-Duty/Retired LAPD Officer(s)	2

DRAFT

FilmL.A., Inc.
6255 W Sunset Blvd, 12th Floor
Hollywood, CA 90028
t: (213)977-8600 - f: (213)977-8601
www.filmla.com

Summary Information — Location

Permit Number F00157687-F
Production Company MESQUITE PRODUCTIONS
Insured Company MESQUITE PRODUCTIONS
Production Title THEM COVENANT

Location Manager Jared Kurt
Primary Phone Mobile - 818-636-8129
Secondary Phone

Honey Wagons	1
Picture vehicles	10
Portable restrooms	1
Process Trailer	1
Scissor Lifts	1
Semi Trucks	5
Stakebed Trucks	5
Trailers	3
Vans	4

Filming Activities Aerial Photography with remote control aircraft. (UAS); Drive by; Drive ups & away; Equipment on sidewalk, in curb lane & across street; Exterior Dialogue; Intermittent traffic control - 2 minute standard (except 0700-0900 hrs & 1500-1900 hrs); Intermittent traffic control - 90 seconds standard;

Jurisdiction **Political:** Los Angeles City - Council District 14 **Police:** Los Angeles Police **Fire:** Los Angeles City Department

Thomas Guide **Page:** 634 **Grid:** H5

Approvals

LOS ANGELES CITY DEPARTMENT OF PUBLIC WORKS-COMMISSIONER	Kevin James
LOS ANGELES CITY DEPARTMENT OF TRANSPORTATION - CLOSURES	Adrian Fayad
LOS ANGELES CITY POLICE DEPARTMENT	Melissa Hernandez
LOS ANGELES CITY FIRE DEPARTMENT - FILM UNIT	Vincent Owens

Coordinator Note RIDER F RELEASES LOCATION

Parking

Base Camp Location Type : Other Location — North Broadway Overflow Lot, 120 N. Broadway St, Los Angeles, CA, 90012

Crew Parking Location Type : Other Location — North Broadway Overflow Lot, 120 N. Broadway St, Los Angeles, CA, 90012

Parking Notes
Staging lots

%u2022 633 S Spring St 11/16-11/18
%u2022 640 S Spring St 11/17
%u2022 649 S Spring St 11/17

Lane / Full Closure FULL CLOSURE E 4TH ST., MATEO ST - S CLARENCE ST,
Approximate Footage 0 - 300

Date(s) 11/17/2019 to 11/17/2019 **Time(s)** 07:00 to 22:00

NOT A PERMIT

FilmL.A., Inc.
6255 W Sunset Blvd, 12th Floor
Hollywood, CA 90028
t: (213)977-8600 - f: (213)977-8601
www.filmla.com

Summary Information — Location

Permit Number F00157687-F
Production Company MESQUITE PRODUCTIONS
Insured Company MESQUITE PRODUCTIONS
Production Title THEM COVENANT

Location Manager Jared Kurt
Primary Phone Mobile - 818-636-8129
Secondary Phone

Location Address W 7th St., S Broadway - S Main St, Los Angeles, CA 90014

Location Type Street

Film Dates 11/17/2019 - 11/17/2019 07:00 - 22:00 1 day

Open or Closed to the Public Closed

Generic Conditions **THE CONSUMPTION OF ALCOHOLIC BEVERAGES AND THE USE OF DRUGS, INCLUDING MARIJUANA, ON LOCATION BY ANY CAST, CREW, OR INVITED GUESTS IS STRICTLY PROHIBITED.**
*LAFD UFSO: Company must contact FilmL.A. for extension of the Uniformed Fire Safety Officers' hours. During normal business hours, UFSO must also inform the LAFD Film desk of the extension.
Community Survey Required
CROSSOVERS/CABLING ACROSS STREET I: Not allowed on street without prior approval.
FilmLA Monitor required at a minimum of four hours.
Must comply with attached conditions
Must Maintain 5' Clearance on Sidewalks/Walkways
Must maintain local/emergency access
No cast or crew parking on area streets
No interference with merchant activity.
No Parking in handicap spaces at anytime.
Number of uniformed officers listed on the permit is a minimum requirement. Permittee remains responsible for deploying a sufficient number of uniformed officers to provide traffic and crowd control to ensure the safety of the film crew and the public.

Please see attached documents
Broadway btwn 7th & 200ft north ES curb+1 - Them Covenant.pdf
7th St (closure) btwn Broadway & Main - Them Convenant (Rev 1).pdf
Downtown Filming Guildelines 2010.03.01.pdf

Equipment on Location

Type	Quantity
5 or 10 ton trucks	5
Cast/Crew vehicles	75
Catering Truck	1
Condors	1
Cranes	1
Cube Trucks	3
Generator	1
Honey Wagons	1
Picture vehicles	10
Portable restrooms	1
Process Trailer	1
Scissor Lifts	1

Personnel on Location

Type	Quantity
Cast	5
Crew	75
Extras	20
LA City UFSO assigned	46450
Off-Duty/Retired LAPD Officer(s)	2

NOT A PERMIT

FilmL.A., Inc.
6255 W Sunset Blvd, 12th Floor
Hollywood, CA 90028
t: (213)977-8600 - f: (213)977-8601
www.filmla.com

Summary Information — Location

Permit Number F00157687-F
Production Company MESQUITE PRODUCTIONS
Insured Company MESQUITE PRODUCTIONS
Production Title THEM COVENANT

Location Manager Jared Kurt
Primary Phone Mobile - 818-636-8129
Secondary Phone

Semi Trucks	5
Stakebed Trucks	5
Trailers	3
Vans	4

Filming Activities Drive by; Drive ups & away; Equipment on sidewalk, in curb lane & across street; Exterior Dialogue; Intermittent traffic control - 2 minute standard (except 0700-0900 hrs & 1500-1900 hrs); Intermittent traffic control - 90 seconds standard;

Jurisdiction **Political:** Los Angeles City - Council District 14 **Police:** Los Angeles Police Department **Fire:** Los Angeles City

Thomas Guide **Page:** 634 **Grid:** F4

Approvals

LOS ANGELES CITY DEPARTMENT OF PUBLIC WORKS-COMMISSIONER	Kevin James
LOS ANGELES CITY DEPARTMENT OF TRANSPORTATION - CLOSURES	Adrian Fayad
LOS ANGELES CITY POLICE DEPARTMENT	Melissa Hernandez
LOS ANGELES CITY DEPARTMENT OF REC & PARKS - FILM OFFICE	Raul Mayen
LOS ANGELES CITY FIRE DEPARTMENT - FILM UNIT	Vincent Owens

Coordinator Note RIDER F RELEASES LOCATION

Parking

Base Camp Location Type : Other Location — North Broadway Overflow Lot, 120 N. Broadway St, Los Angeles, CA, 90012

Crew Parking Location Type : Other Location — North Broadway Overflow Lot, 120 N. Broadway St, Los Angeles, CA, 90012

Parking Notes
Staging lots
633 S Spring St 11/16-11/18
640 S Spring St 11/17
649 S Spring St 11/17

Posting "No Parking" signs B/S W 7TH ST., S BROADWAY - S MAIN ST

Approximate Footage 1201 - 1500 **Log Number** 262464

Date(s) 11/17/2019 to 11/17/2019 **Time(s)** 07:00 to 22:00

Lane / Full Closure FULL STREET CLOSURE W 7TH ST., S BROADWAY - S MAIN ST
Approximate Footage 0 - 300

Date(s) 11/17/2019 to 11/17/2019 **Time(s)** 07:00 to 22:00

Lane / Full Closure CURB PLUS ONE E/S BROADWAY FROM 7TH ST NORTH 200FT
Approximate Footage 0 - 300

Date(s) 11/17/2019 to 11/17/2019 **Time(s)** 07:00 to 22:00

NOT A PERMIT

FILM L.A.:
SARAH NEUBAUER

Permit #E00157687-F

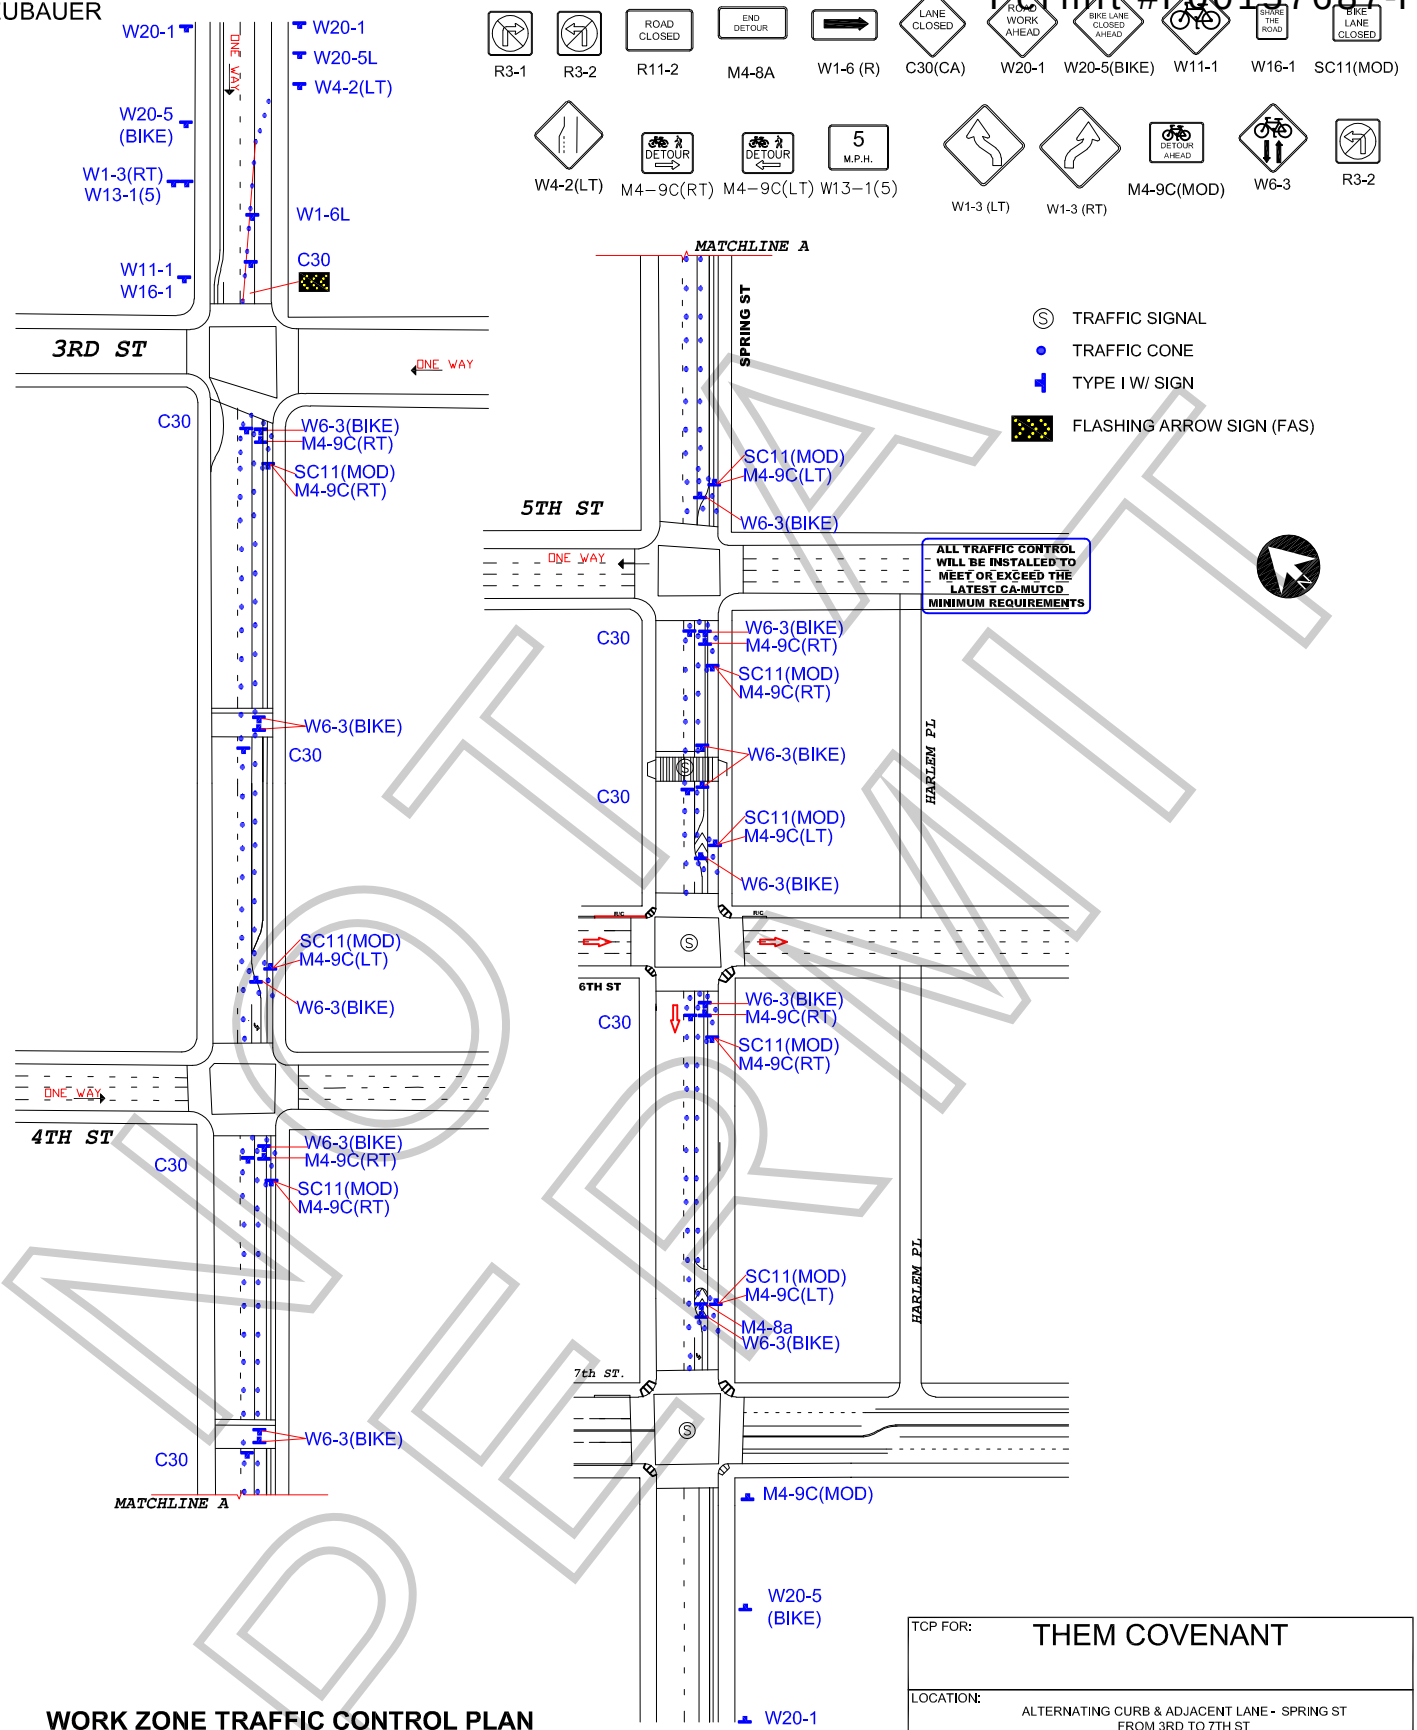

WORK ZONE TRAFFIC CONTROL PLAN GENERAL NOTES

1. DATE/TIME: 11-17-19 FROM 07:00 HOURS TO 22:00 HOURS.

2. ALL SIGNING, STRIPING, AND TRAFFIC CONTROL DEVICES SHALL CONFORM TO THE (CURRENT) STATE OF CALIFORNIA DEPARTMENT OF TRANSPORTATION (CALTRANS) STANDARD PLANS AND STANDARD SPECIFICATIONS, CALIFORNIA MUTCD, AND ANY ADDENDUMS THERETO, AND AS SHOWN ON THESE PLANS, SYMBOLS AND ABBREVIATIONS USED ARE SHOWN ON CALTRANS STANDARD PLANS.
3. THERE WILL BE NO INTERFERENCE WITH TRAFFIC SIGNALS OR CROSSWALKS.
4. CONES WILL BE 28" MINIMUM HEIGHT AND HAVE REFLECTORIZED SLEEVES FOR NIGHT WORK.
5. POLICE WILL DIRECT TRAFFIC IF NECESSARY.

TCP FOR: THEM COVENANT

LOCATION: ALTERNATING CURB & ADJACENT LANE - SPRING ST
FROM 3RD TO 7TH ST
LOS ANGELES, CALIFORNIA

CONTACT: MIKE WEBSTER
OFFICE# 323-579-1173
JARED KURT
PH# 818-262-5290

JCL TRAFFIC SERVICES
(213) 622-9775
C31-CA Lic # 805357

DATE	REVISIONS	DRAFTER: MARIO MENJIVAR
		SCALE: N.T.S.
		SHEET #: 2 OF 2

NOT A PERMIT

Permit #E0015768?-F

FILM L.A.:
SARAH NEUBAUER

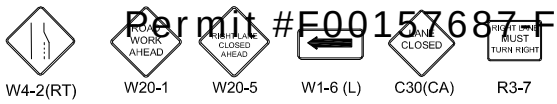

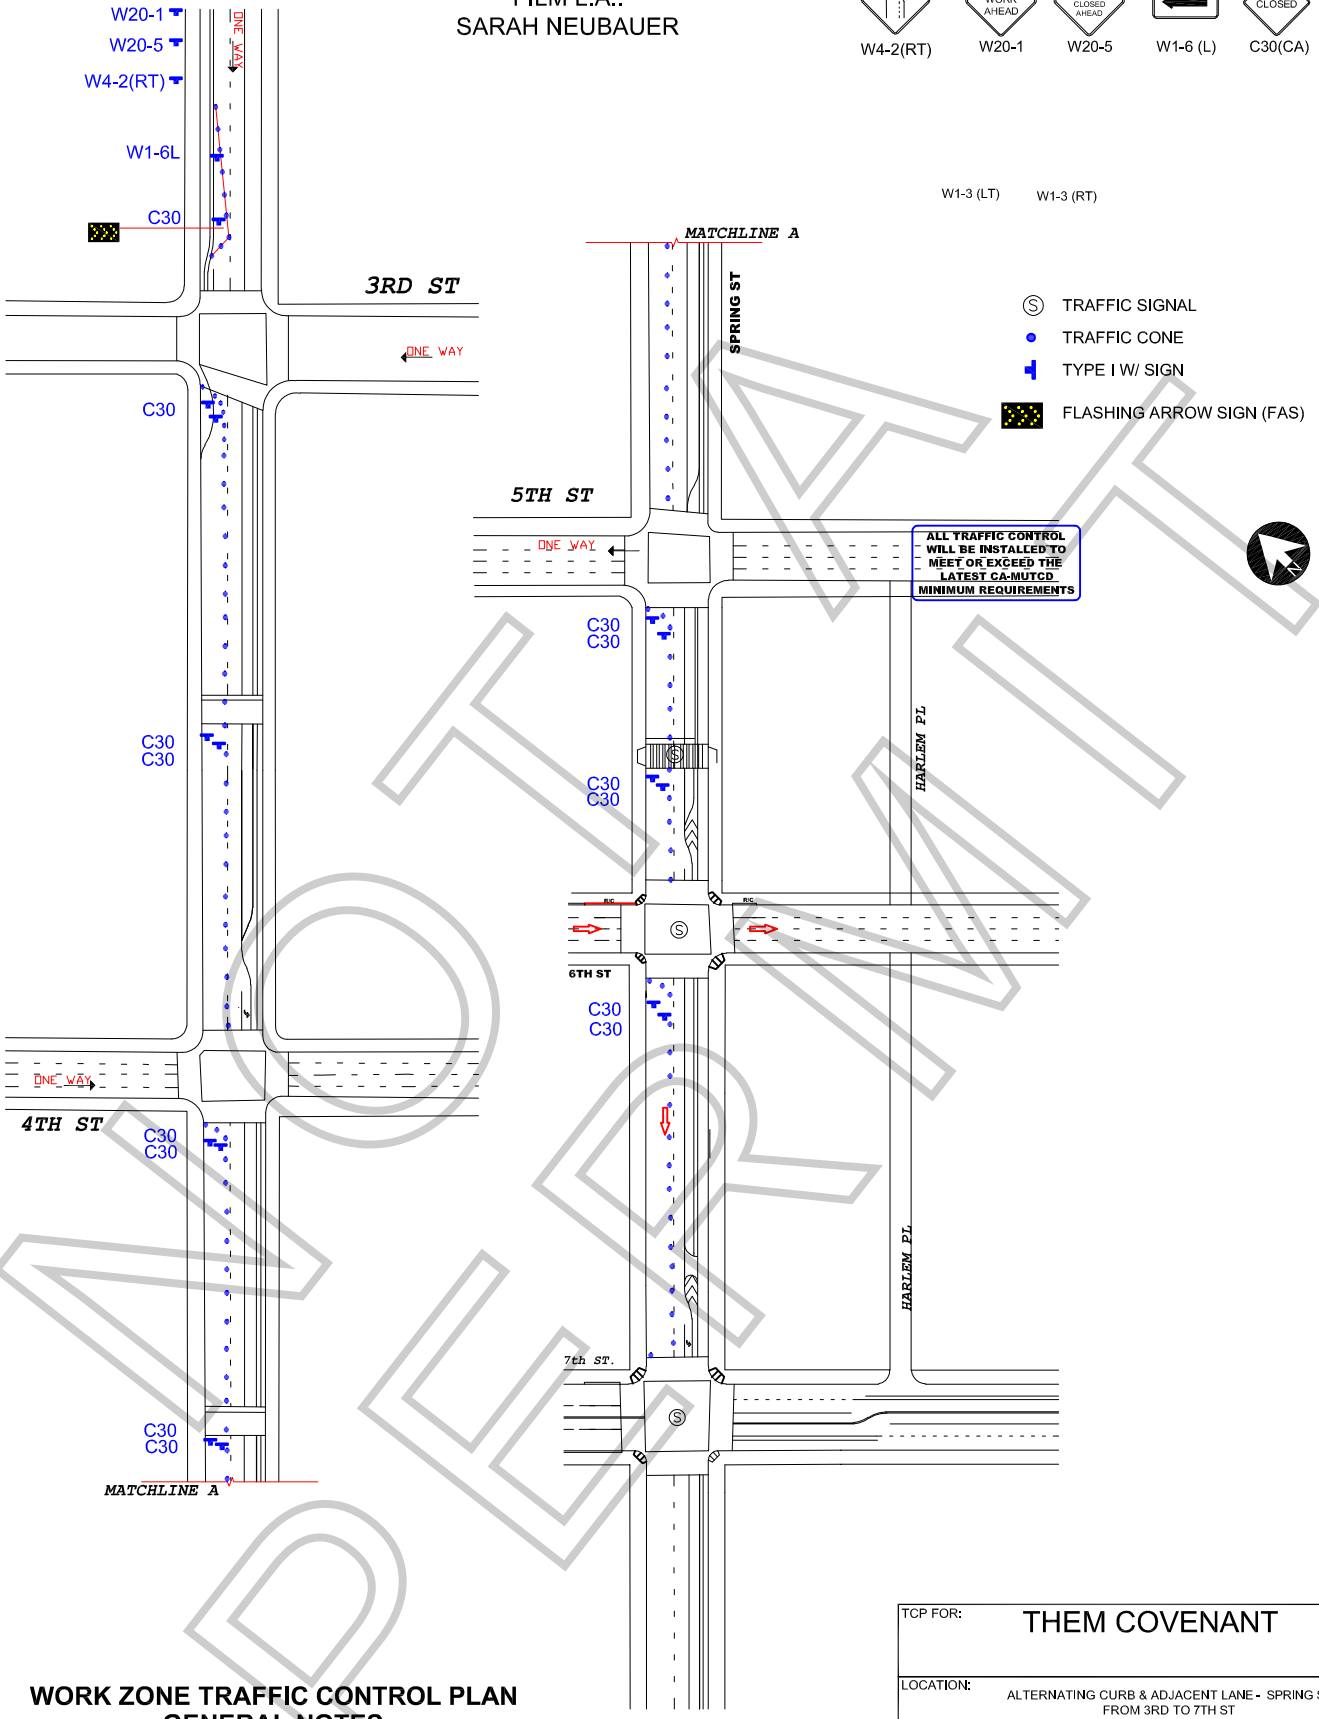

NOT A PERMIT

WORK ZONE TRAFFIC CONTROL PLAN
GENERAL NOTES

1. DATE/TIME: 11-17-19 FROM 07:00 HOURS TO 22:00 HOURS.

2. ALL SIGNING, STRIPING, AND TRAFFIC CONTROL DEVICES SHALL CONFORM TO THE (CURRENT) STATE OF CALIFORNIA DEPARTMENT OF TRANSPORTATION (CALTRANS) STANDARD PLANS AND STANDARD SPECIFICATIONS, CALIFORNIA MUTCD, AND ANY ADDENDUMS THERETO, AND AS SHOWN ON THESE PLANS, SYMBOLS AND ABBREVIATIONS USED ARE SHOWN ON CALTRANS STANDARD PLANS.
3. THERE WILL BE NO INTERFERENCE WITH TRAFFIC SIGNALS OR CROSSWALKS.
4. CONES WILL BE 28" MINIMUM HEIGHT AND HAVE REFLECTORIZED SLEEVES FOR NIGHT WORK.
5. POLICE WILL DIRECT TRAFFIC IF NECESSARY.

TCP FOR:	THEM COVENANT
LOCATION:	ALTERNATING CURB & ADJACENT LANE - SPRING ST FROM 3RD TO 7TH ST LOS ANGELES, CALIFORNIA
CONTACT:	MIKE WEBSTER OFFICE# 323-579-1173 JARED KURT PH# 818-262-5290
	JCL TRAFFIC SERVICES (213) 622-9775 C31-CA Lic # 805357
DATE / REVISIONS	DRAFTER: MARIO MENJIVAR SCALE: N.T.S. SHEET #: 1 OF 2

FILM L.A.:
SARAH NEUBAUER

Permit #E00157687-F

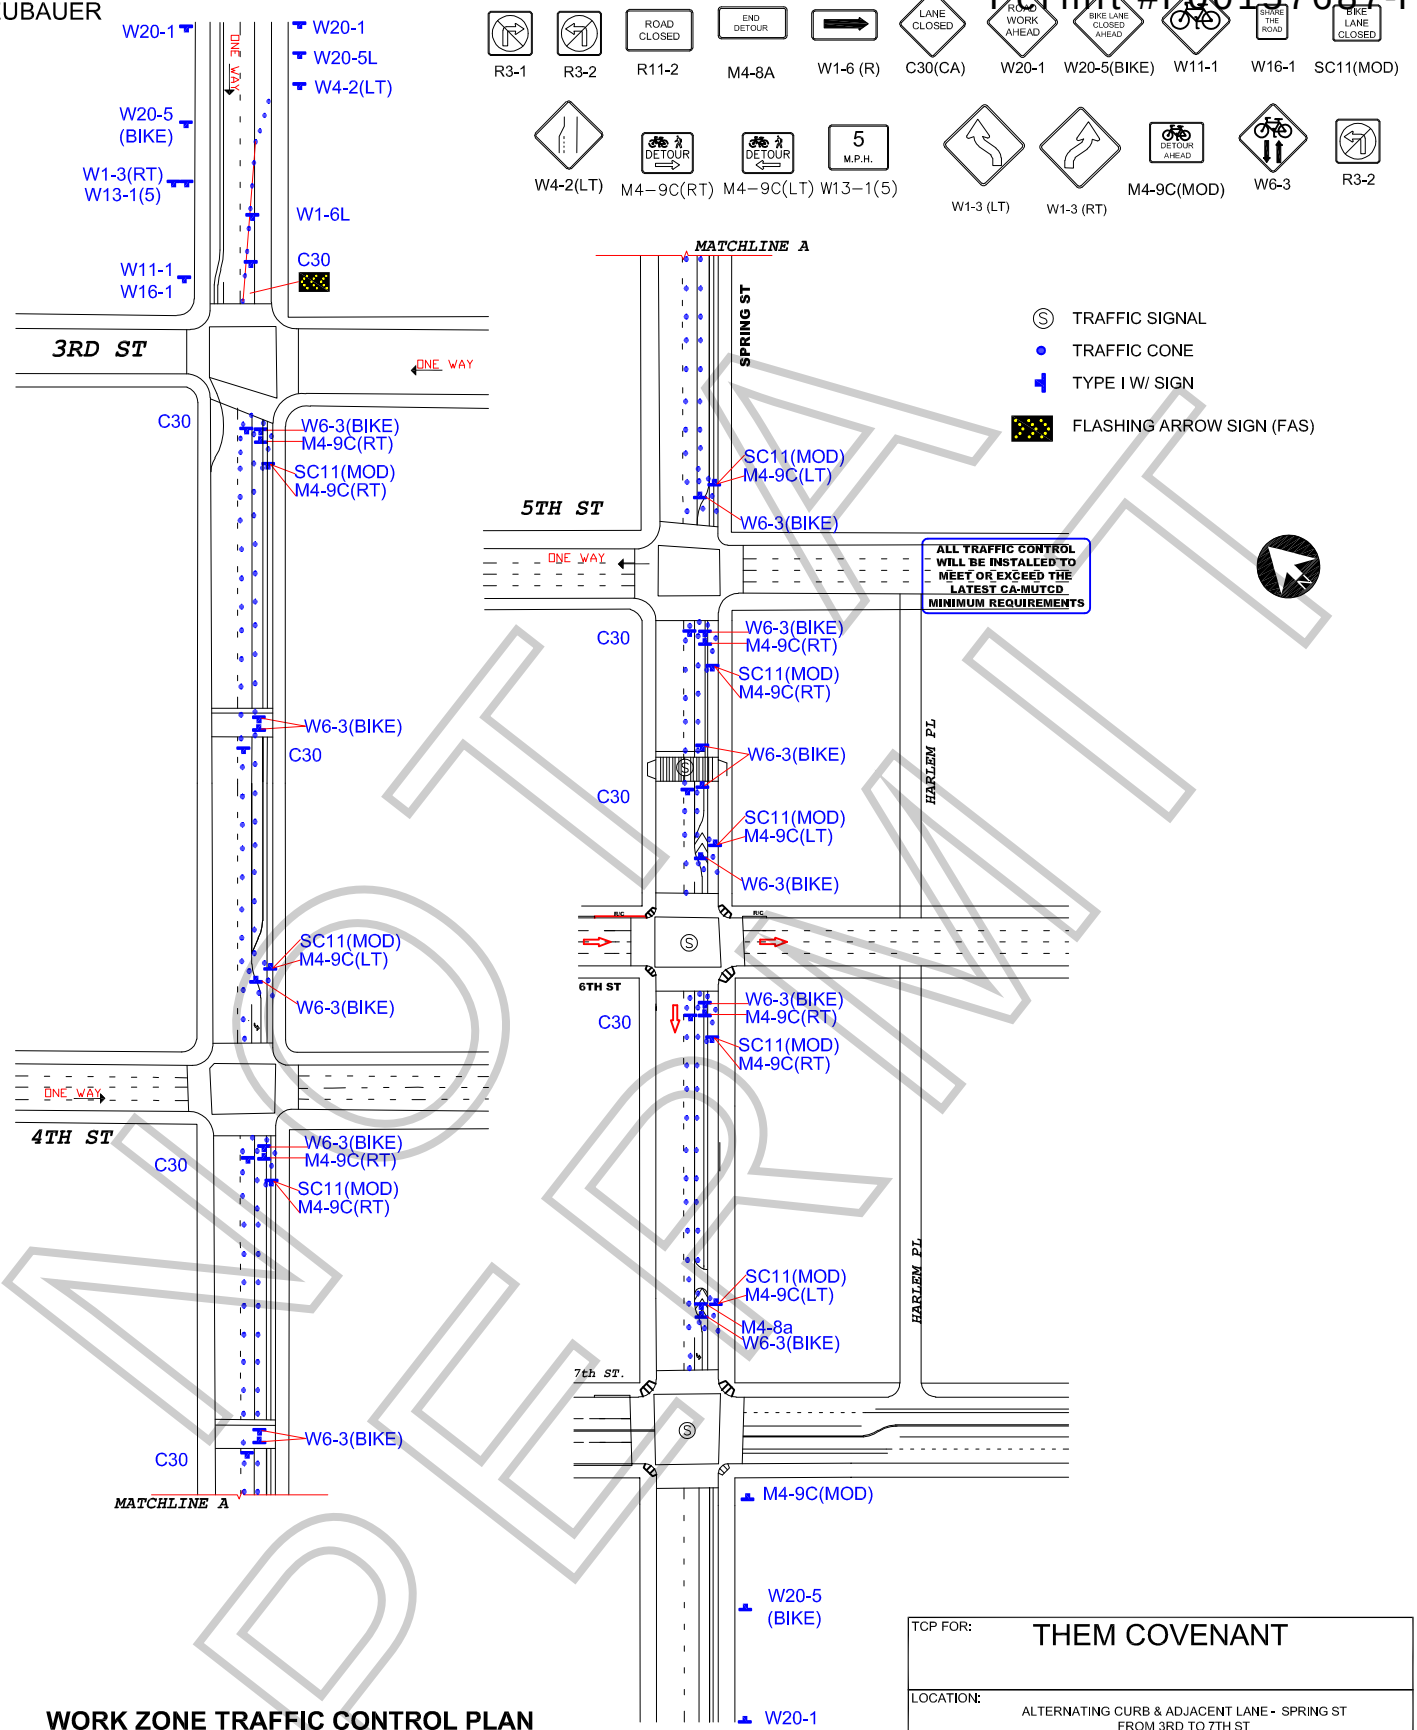

WORK ZONE TRAFFIC CONTROL PLAN GENERAL NOTES

1. DATE/TIME: 11-17-19 FROM 07:00 HOURS TO 22:00 HOURS.

2. ALL SIGNING, STRIPING, AND TRAFFIC CONTROL DEVICES SHALL CONFORM TO THE (CURRENT) STATE OF CALIFORNIA DEPARTMENT OF TRANSPORTATION (CALTRANS) STANDARD PLANS AND STANDARD SPECIFICATIONS, CALIFORNIA MUTCD, AND ANY ADDENDUMS THERETO, AND AS SHOWN ON THESE PLANS, SYMBOLS AND ABBREVIATIONS USED ARE SHOWN ON CALTRANS STANDARD PLANS.
3. THERE WILL BE NO INTERFERENCE WITH TRAFFIC SIGNALS OR CROSSWALKS.
4. CONES WILL BE 28" MINIMUM HEIGHT AND HAVE REFLECTORIZED SLEEVES FOR NIGHT WORK.
5. POLICE WILL DIRECT TRAFFIC IF NECESSARY.

TCP FOR: THEM COVENANT

LOCATION: ALTERNATING CURB & ADJACENT LANE - SPRING ST
FROM 3RD TO 7TH ST
LOS ANGELES, CALIFORNIA

CONTACT: MIKE WEBSTER
OFFICE# 323-579-1173
JARED KURT
PH# 818-262-5290

JCL TRAFFIC SERVICES
(213) 622-9775
C31-CA Lic # 805357

DATE	REVISIONS	DRAFTER: MARIO MENJIVAR
		SCALE: N.T.S.
		SHEET #: 2 OF 2

NOT A PERMIT

PARK FILM OFFICE
City of Los Angeles, Department of Recreation and Parks
4730 Crystal Springs Drive, (Mail Stop 664)
Los Angeles, California 90027
Telephone: (323) 644-6220 Fax: (213) 847-6056

Film Production Guidelines

Welcome to the City of Los Angeles, Department of Recreation and Parks (Department). In our partnership to protect the environmental integrity of our parks the Park Film Office is providing guidelines to ensure a safe and successful film shoot. Please review and provide copies of these guidelines to the appropriate responsible persons. Thank you for the continuous use of our parkland.

NORTH BROADWAY OVERFLOW PARKING LOT

- **Ok to Basecamp at North Broadway Overflow lot on 11/15/19 – 11/17/19.**
- **Company is aware that there will be another company moving out of the North Broadway Overflow Lot by 6:00 PM and must be patient and accommodating at all times.**
- **Permissible to have 1 camera truck, crafty truck, 1 electric 10 ton, 1 grip 10 ton, 1 camera 10 ton, 1 porta pottie, 2 lunchbox trailer, 1 car hauler staging in lot, 1 water truck, 2 wardrobe trailers, 2 – 10x20 change tents.**
- **Dust mitigation is mandatory for all parking permits.**
- **Company must be able to co-exist in the event there is a Mayoral or City sponsored press conference or need to use the parking lot.**
- **Ok to unlock pedestrian gates as needed.**
- **Gates must be locked daily once all activity has ended.**
- **The North Broadway Overflow parking lot must be left in same or better conditions.**
- **Ok for base camp, crew parking and catering (see attached plot plan).**
- **Use of City utilities (water and electricity) is $75 per use, per day and the company will be invoiced by the Park Film Office.**
- **Pyrotechnics, explosions, stunts and special effects may be considered on a case-by-case basis for exterior use only and requires approval by LAFD and the Park Film Office. Any special effects that may cause damage to the interior/exterior of cave integrity are not permitted.**
- Vehicles and/or heavy equipment are not allowed on turf areas unless prior approval is given by the Park Film Office.
- Production companies must provide their own restroom and trash receptacles. The City dumpsters and trash cans cannot be used so all self-generated trash has to be removed and disposed of off-site.
- **Nudity is prohibited and not allowed in any Recreation and Parks facility.**
- **No simulated sex allowed on Park property.**
- **Film permits do not provide exclusive use of a park or recreation area.**

NOT A PERMIT

- Service roads, parking lot driveway access, handicap or electric vehicle designated parking stalls may not be blocked or restricted. Emergency vehicle access lanes must be maintained in parking lots and park streets at all times.
- A 20 Foot unobstructed lane must be maintained between parked vehicles/trailers in all parking lots and Recreation and Parks roadways for emergency vehicle access.
- Due to underground plastic irrigation lines and trees having shallow root systems, staking and or drilling into turf, rocks, trees or asphalted areas is not permissible unless prior approval is given by the Park Film Office. This approval will be noted in the permitted guidelines.
- Locked park gates can only be accessed by a Park Film Office Monitor. Security of open gates must be provided by the permitted company. Any equipment that is permitted to stay overnight must be guarded by the permitted company's security group.
- Alterations to natural or manmade surroundings or content of the park are not permissible unless documented in these specific guidelines. The permit holder is financially responsible for all remediation should there be any damage or unauthorized alteration to Department property. The remediation and cost of will be determined by the Park Film Office.
- A Park Film Office Monitor(s) may be assigned to the permitted location. Their job is to ensure guidelines are followed, liaison between park patrons, other City employees and a communication link between Permitee and the Park Film Office for any additional needs or authorizations. When the Park Film Office is closed the Park Film Monitor has the authority and responsibility to modify these guidelines within the parameters given to them by their supervisor. The Park Film Monitor has access 24/7 to contact their supervisors if needed. The Permitee will be required to adhere to the instructions, restrictions and requests given by the Park Film Monitor.
- Smoking: No Smoking unless in designated area
- Fire extinguisher required for generators on site.
- Smoking is prohibited on all Department properties. An exception has been made for permitted film production companies to smoke in areas that are designated by the Fire Safety Officer or Park Film Monitor. If a Fire Safety Officer or Park Film Monitor is not assigned to the Permitee there will be no smoking with the exception of an actor smoking while performing or as part of the scene.
- A designated smoking area may not be near any patron activity or facility. Large buckets of sand or water must be placed in this area for disposal of tobacco or tobacco related products. The designated smoking area may be revoked or not allowed depending on weather and location conditions. Failure to comply with the smoking restrictions may result in a fine.

F-157687-F

MESQUITE PRODUCTIONS SERVICES – THEM COVENANT

(NORTH BROADWAY OVERFLOW)

NOT A PERMIT

SPECIAL CONDITIONS FOR LOCATION FILMING IN DOWNTOWN LOS ANGELES
(Standard Filming Requirements continue to apply where not superseded below)

1. DEFINITION OF TERMS

a. Downtown Los Angeles, for the purposes of these conditions, shall be defined as the area North to South from the 101 Freeway to the 10 Freeway; East to West from the Los Angeles River to the 110 Freeway.

b. The Downtown Los Angeles Neighborhood Council boundaries (**DLANC boundaries**), for the purpose of these conditions, shall be defined as bordered on the North and East at the 101 Freeway from the 110 Freeway east to Los Angeles Street, south to 4th Street, east to Alameda Street, south to 7th Street, east to the Los Angeles River; on the South by the 10 Freeway from the 110 Freeway to the Los Angeles River; on the West by 110 Freeway from the 10 Freeway to the 101 Freeway. (This area is the same area as defined above as Downtown Los Angeles, but excludes the Little Tokyo and Arts District neighborhoods.)

c. Residential buildings shall be defined as any building with legal residential occupants (mixed-use, adaptive reuse, artist-in-residence (A.I.R.), SROs, residential hotels, condominiums and apartment buildings). DLANC will maintain an accurate and contemporary listing of all residential buildings showing a 100-foot radius from each building so as to identify any areas both inside and outside of that radius.

d. The Broadway Entertainment District (aka Broadway Theatre District), for the purposes of these Conditions, shall be defined north to south as Broadway from 3rd Street to Olympic Boulevard, and east to west from Frank Court to Lindley Place (aka St. Vincent Alley Court), or the equivalent mid-block point to either of these alleys where the alley is not present, including any theater loading facilities, defined as any public or private surface parking lot, parking garage, public street or curb area adjacent to, or utilized by, a theater. If, in the future, the City adopts an ordinance with regulations governing filming in this area, such regulations shall supersede these Filming Conditions.

e. The Old Bank District residential overlay, for the purposes of these Conditions, shall be defined as the area bound by South Spring St., West 5th St., West 4th St., and Werdin Pl.

2. FILMING STANDARD HOURS AND DAYS

a. Filming activity, or any production-related activity including but not limited to activities such as base camps, catering, generators, etc., within the **DLANC boundaries** is restricted to the hours of 6:00 a.m. to 11:00 p.m. within a 100-foot radius of any residential building. Filming activity in the **Broadway Entertainment District** is restricted to the hours of 6:00 a.m. to Midnight within a 50-foot radius of any residential building. **Old Bank District** is restricted to the hours of 7:00 a.m. to 10:00 p.m. within a 100-foot radius of any residential building**.** No extension of the standard filming hours for

NOT A PERMIT

filming or any disruptive production-related activity shall be allowed until a signature survey has been properly submitted. Proof of signature surveys shall be made available to DLANC upon request.

b. No film permits may be issued along Main and Spring Streets from 2nd to 9th Streets, or on any block of 2nd through 9th Streets between Los Angeles and Spring during the Downtown Art Walk, currently held on the second Thursday of each month. Filming inside of private buildings or entirely on private property during this time is permitted so long as there are no external impacts.

c. No filming may be conducted in close proximity to major public events anywhere in Downtown Los Angeles as permitted by the LAPD, or identified with 30 days notice to the City's Designated Film Permit Contractor by DLANC. Film permits may be considered in light of major public events on a case-by-case basis so long as their issuance will not cause further disruption to Downtown businesses and residents during such events.

3. RESIDENTIAL AND MERCHANT PROTECTIONS IN THE DLANC BOUNDARIES

a. A film permit may include no more than 300 feet of curb lane per city block for the parking of film production vehicles, crew or equipment. Requests for additional amounts of curb lane shall require a signature survey. The **Broadway Entertainment District** is exempt from this restriction.

b. Production personnel (and equipment utilized by the production company) shall not block the sidewalk area in front of an open commercial business or a residential building, including residential patios, windows, doorways, or entryways, unless the production company has secured the permission of the merchant and/or property owner. Where the commercial business is one that is primarily open in the evening and nighttime hours, the production company, their cast and crew may not block the access to and signage of such establishment (as seen from the street), without permission of the merchant and/or property owner during the hours of operation of the business.

c. Customers, employees, residents, and guests of affected properties shall be allowed free ingress/egress to all buildings, merchants, and parking facilities. Arrangements shall be made to ensure access to deliveries, trash pickup, residential move-in/move-out, and vendor access to the properties/merchants during productions.

d. All commercial businesses must prominently post hours of operation and contact phone numbers, and residential buildings must have a designated contact person authorized to give permission. Special events held by commercial businesses, outside of normal business hours, must also be posted in advance, and production companies must provide full access and visibility during such events.

NOT A PERMIT

4. NOISE, FUMES, AND LIGHTING WITHIN THE DLANC BOUNDARIES

a. Generators, portable toilets or toilet vehicles, and outdoor food preparation using charcoal or gas grills must be a minimum of 50 feet (horizontally) from any residential window or entrance. If it is physically impossible for a generator to be a minimum of 50 feet from residential windows or entrances, the generator shall be placed as far away as possible and vented away from residential windows and entrances. However, under no circumstances shall a generator be placed directly underneath a residential window.

b. Film productions must focus lighting on the filming area only and make every effort to shield the lighting from adjacent properties, pedestrians, and patrons of commercial businesses at all times. Exceptional lighting (e.g., Musco and Bebee lighting) outside of regular filming hours shall not be allowed without a signature survey of the affected merchants and/or property owners. **Signature survey shall be required for Exceptional lighting within the Old Bank District between the hours of 6:00 p.m. and 6:00 a.m.** Under no circumstances shall lighting be directed onto oncoming traffic.

c. Film production companies are required to completely remove all trash, food, and cardboard boxes, etc. from the general vicinity at the end of each filming day. Film production companies will be held responsible for the actions of catering companies they employ to provide food for the cast and crew.

5. SPECIAL REQUESTS AND EXCEPTIONS REVIEW AND NOTIFICATION WITHIN THE DLANC BOUNDARIES

a. Helicopters shall not be granted permits for landing at non-certified helipads before and after approved filming hours. All aerial filming productions must provide upon request a copy of an approved FAA Form 7711-2, or other official waiver, along with a copy of the briefing on the flight operations for all participating persons or property.

b. No film permit shall be construed as a waiver of 14 CFR § 91.119, 14 CFR § 91.515(a) or 14 CFR § 91.303(e), dictating federal flight altitude regulations, for purposes of non-participating persons or property (see attachment).

c. Notification beyond the standard 500-foot radius will be made to affected residents and merchants for high impact activity that is likely to cause interference with adjacent properties of people such as car chases, simulated gun fire, explosions, screams for help and other loud noises, helicopter activity, road closures or other such exceptional activities that might cause a police response to the filming location. High impact filming activity must be preceded by notifications at least two days in advance. The City's Designated Film Permit Contractor or the production company shall consult a designated DLANC representative when an applicant requests a permit for high impact filming activity with less than two days notice.

d. Due to the location of building air intake systems on Lower Grand Avenue, no special effects, including smoke, steam or fog, may occur in that area without first obtaining

NOT A PERMIT

clearance from the appropriate building contacts and maintenance engineers. Contact must be made at least 48 hours prior to the proposed effect(s).

6. FILMING-RELATED CONGESTION WITHIN THE DLANC BOUNDARIES

a. The City's Designated Film Permit Contractor will ensure that the impact from filming at recurrently used locations is minimized to the affected residents and businesses.

b. In rush hour restricted lanes, as designated by LADOT, no Intermittent Traffic Control (ITC) shall be permitted during Rush Hours (7:00 a.m. – 9:00 a.m. and 4:00 p.m. – 7:00 p.m., Monday through Friday). No simultaneous closures or ITC of both the Second and Third Street Tunnels will be permitted.

c. Production companies shall request the posting of "no parking" signs, lane or street closures with LADOT for the day(s) that they are "on site" only. When closures are not necessary for the day(s) requested, production companies shall report the changes to the City's Designated Film Permit Contractor, who shall notify LADOT, who must revise and/or remove parking signs, as necessary.

d. Production companies must provide adequate detour and directional signage when street closures are in place, conforming to current LADOT standards and practices. Detour routes must accommodate large, semi and tractor trailer trucks and public transit vehicles.

7. ENFORCEMENT OF CONDITIONS

a. In accordance with the terms of their work permit issued from LAPD, off-duty or retired police officers must, upon reporting to a work site, review and ensure compliance with conditions outlined on the filming permit. Officers shall ensure compliance with arrival and departure time, and shall not allow any activity or conduct that is in violation of local or state law, nor allow any filming condition that is not authorized by the permit. Variations from the requirements of the permit are not allowed unless approved by an authorized representative of the City's Designated Film Permit Contractor.

NOT A PERMIT

Permit #F00157687-F

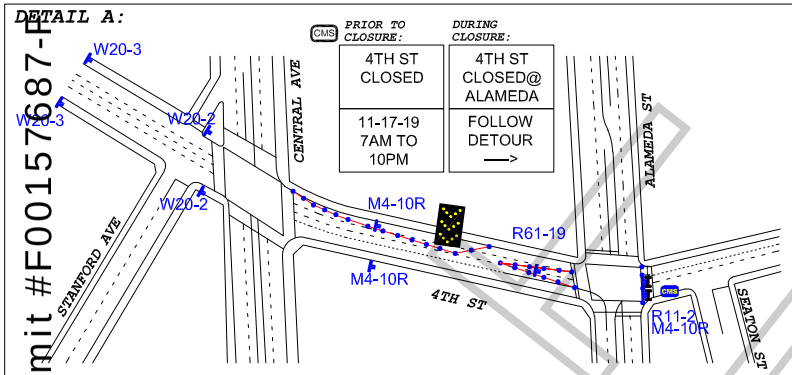

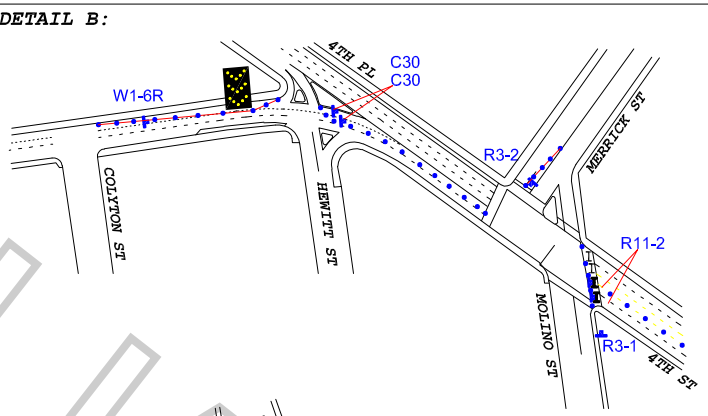

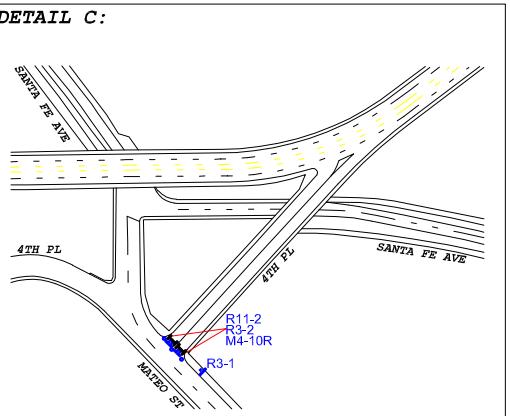

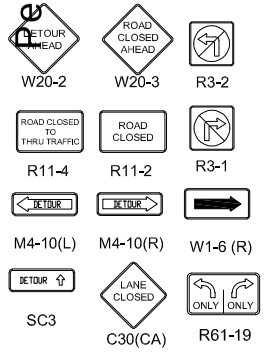

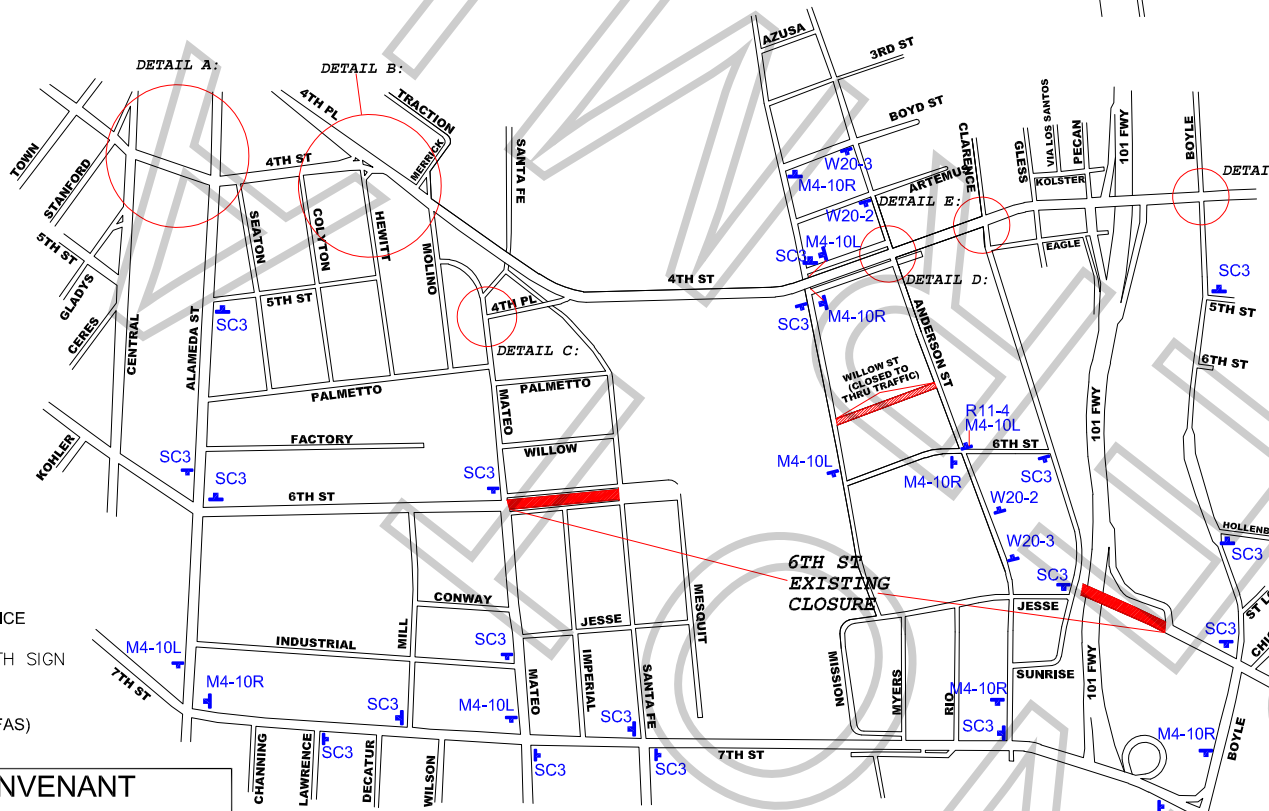

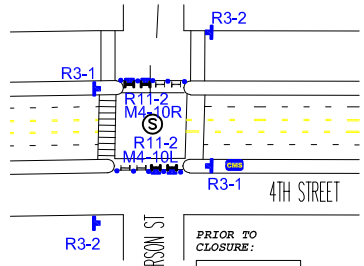

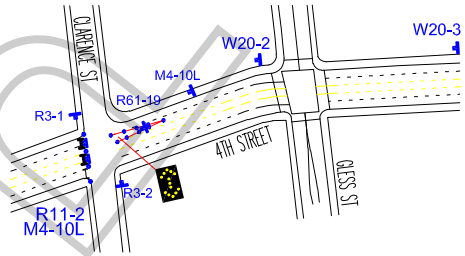

ALL TRAFFIC CONTROL WILL BE INSTALLED TO MEET OR EXCEED THE LATEST CA-MUTCD MINIMUM REQUIREMENTS

- TRAFFIC SIGNAL
- TRAFFIC CONE
- TYPE I W/ SIGN
- HIGH LEVEL WARNING DEVICE
- TYPE III BARRICADE WITH SIGN
- TYPE III BARRICADE
- FLASHING ARROW SIGN (FAS)

TCP FOR:	THEM CONVENANT
LOCATION:	4TH ST BRIDGE CLOSURE FROM MERRICK TO CLARENCE LOS ANGELES, CALIFORNIA
CONTACT:	JARED KURT PH# 818-636-8129 MIKE WEBSTER OFFICE# 323-579-1173
	JCL TRAFFIC SERVICES (213) 622-9775 C31-CA Lic # 805357
DATE: 11-6-19	REVISIONS: DATE CHANGE
DRAFTER:	MARIO MENJIVAR
SCALE:	N.T.S.
FILM LA:	SN

WORK ZONE TRAFFIC CONTROL PLAN GENERAL NOTES

1. DATE/TIME: 11-17-19 FROM 07:00 HOURS TO 22:00 HOURS.
2. ALL SIGNING, STRIPING, AND TRAFFIC CONTROL DEVICES SHALL CONFORM TO THE (CURRENT) STATE OF CALIFORNIA DEPARTMENT OF TRANSPORTATION (CALTRANS) STANDARD PLANS AND STANDARD SPECIFICATIONS, CALIFORNIA MUTCD, AND ANY ADDENDUMS THERETO, AND AS SHOWN ON THESE PLANS, SYMBOLS AND ABBREVIATIONS USED ARE SHOWN ON CALTRANS STANDARD PLANS.
3. THERE WILL BE NO INTERFERENCE WITH TRAFFIC SIGNALS OR CROSSWALKS.
4. CONES WILL BE 28" MINIMUM HEIGHT AND HAVE REFLECTORIZED SLEEVES FOR NIGHT WORK.
5. POLICE WILL DIRECT TRAFFIC IF NECESSARY.

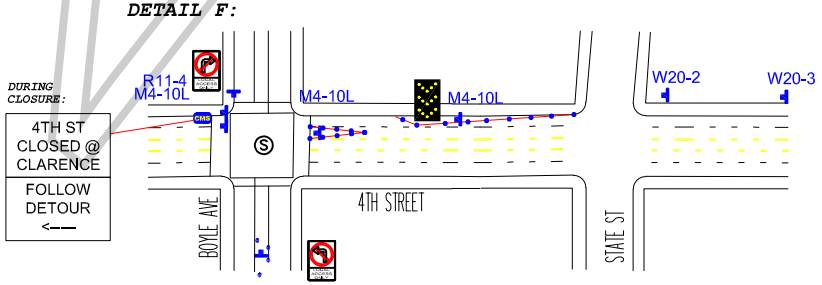

THEM CONVENANT

Permit #F00157687-F

UAS QUESTIONNAIRE

FilmL.A. Permit #:

(FOR MORE THAN 2 LOCATIONS, PLEASE LIST ADDITIONAL LOCATIONS, DATES, AND TIMES ON A SEPARATE PIECE OF PAPER)

Film Date: Sunday 11/17/2019

Production Title: Them Covenant

Production Company: Mesquite Productions, inc

Applicant Name: Jared Kurt (Location Manager)

Location Address: 4th Street bridge (downtown LA)

Hours of UAS Activity: 0700-1700

Location Address #2:

Hours of UAS Activity:

UAS Company Name: Aerial Mob, LLC

UAS ON LOCATION INFORMATION

ANY RESTRICTED AREAS OR TEMPORARY FLIGHT RESTRICTIONS? ☐ YES ■ NO

UAS Make & Model: Freefly Alta 8

UAS "N" # or registration #: FA3ENHHCX4

UAS Make & Model:

UAS "N" # or registration #:

Class of Airspace that activity will occur in: ☐ B ☐ C ☐ D ☐ E ■ G

REMINDER: IF YOU ARE FLYING IN CLASS B, C, D, OR E AIRSPACE, ATC AUTHORIZATION IS REQUIRED FOR ALL UAS ACTIVITY.

UAS OPERATING AUTHORITY:

☐ 14 CFR PART 107 ☐ TITLE 49 (STUDENTS ONLY)

PART 107 REQUIREMENTS

Name of Remote Pilot: Steve Blizzard

Certificate #: 3904184

Remote Pilot Phone #: (619) 889-0051

Visual Observer: ☐ YES ☐ NO

PLEASE PROVIDE THE FOLLOWING:

- Copy of Remote Pilot's Certificate
- Copy of UAS Registration Certificate for each UAS listed above
- Description of Planned Operations
- Current Knowledge Test, if Airman Certificate is more than 2 years old

TITLE 49 REQUIREMENTS (STUDENTS ONLY)

Applies to **students enrolled at an accredited educational institution**, operating under "Hobbyist" rules. **May not be used for any commercial filming.**

Name of Operator:

Operator's Phone #:

Name of School:

PLEASE PROVIDE THE FOLLOWING:

- Copy of UAS Registration
- Detailed description of proposed UAS activities
- Name of community-based organization's safety guidelines under which you will be operating
- Required insurance
- Certification letter from school (on school stationary)

WAIVERS

If you are requesting any of the following activity, please check all that apply and furnish proof of waiver from the FAA upon submission of this document to FilmL.A. **Please note, students may not apply for FAA waivers under Title 49.**

☐ Flight over non-participants (§107.39) ☐ Flight altitude restrictions (§107.51) ☐ Night Flight (§107.29)

☐ Operating from a moving vehicle (§107.25) ☐ Operating multiple small UAS' (§107.35)

FILMLA. USE ONLY

PART 107 CERTIFICATE

- ☐ INSURANCE
- ☐ DOCS ATTACHED TO PERMIT
- ☐ REMOTE PILOT CERTIFICATE
- ☐ UAS REGISTRATION CERTIFICATE(S)
- ☐ WAIVERS
- ☐ DESCRIPTION OF OPS.
- ☐ ATC COORDINATOR NOTE

TITLE 49 REQUIREMENTS

- ☐ UAS REGISTRATION
- ☐ DESC. UAS ACTIVITIES
- ☐ COMMUNITY GUIDELINES
- ☐ INSURANCE
- ☐ SCHOOL LETTER

☐ _____ I ASSERT THAT ALL INFORMATION ON THIS FORM IS ACCURATE.

(APPLICANT)

UPDATED: 12/03/2018

NOT A PERMIT

PILOT INFORMATION

To be filed once only for each use of aircraft of a type not previously flown on this production.

PILOT'S NAME: Steven Blizzard DOB: 5/6/70
NAME OF PRODUCTION: Them: Covenant
TYPE OF AIRCRAFT: UAS
DATE(S) AIRCRAFT WILL BE USED: 11/17/19
PILOT'S LICENSE NO: 3904184 MEDICAL TYPE:

PLEASE CHECK THE APPROPRIATE SPACES BELOW INDICATING YOUR PRESENT CLASSIFICATIONS:

CERTIFICATES

___ Student Pilot
___ Private Pilot
___ Commercial Pilot
___ Airline Transport Pilot
___ Mechanic
___ Flight Navigator
___ Flight Radio Operator
___ Flight Engineer
___ Ground Instructor

Other Remote Pilot

RATINGS

___ Single Engine Land
___ Single Engine Sea
___ Multi Engine Land
___ Multi Engine Sea
___ Helicopter
___ Glider
___ Lighter than Air
___ Flgt. Instr. Helicopter
___ Flgt. Instr. Airplane
___ Instrument
___ Mechanic, Air Frame
___ Mechanic, Power Plant

Other

HOURS OF PILOT EXPERIENCE - CIVILIAN ONLY

		Total	Last 90 Days	Last 12 Months	Instrument Last 12 Months
Single Engine Land	All models with fixed landing gear:				
	All models with retractable landing gear:				
Mutli Engine Land					
(Show Make and Model)					
Seaplanes & Amphibians (Show Make and Model)					
	Total water landings & take-offs:	XXXXXXX			XXXXXXX
Rotary Wing (Show Make and Model)	Freely Alta 8 DJI Inspire 2	500-1200hrs 500-1200hrs			

TOTAL MILITARY Pilot Hours: Single Engine: N/a During ___ Thru ___ (years)
Multi-Engine: n/a During ___ Thru ___ (years)

THE PILOT AND ANY CREW MEMBER(S) WILL BE EMPLOYEES OF (CHECK ONE):

Operator (as Independent Contractor) X

Customer and/or Customer's Payroll Services Company ___

HAVE YOU HAD ANY ACCIDENTS WHILE ACTING AS A PILOT? YES ___ NO X

(If "YES", give dates, places, makes, and models of aircraft involved and details of injuries sustained. Attach statement with complete details or use other side.)

HAVE YOU EVER BEEN PENALIZED FOR VIOLATING ANY FLIGHT REGULATION? YES ___ NO X

(If "YES", attach statement with complete details or use other side.)

DO YOU HAVE A CURRENT MOTION PICTURE AND TELEVISION FLIGHT MANUAL ON FILE WITH AND APPROVED BY THE FAA? YES x NO ___

Signature:

This form must be accompanied by copies of license and medicals provided by each pilot.

NOT A PERMIT

DEPARTMENT OF TRANSPORTATION
FEDERAL AVIATION ADMINISTRATION

CERTIFICATE OF WAIVER OR AUTHORIZATION

ISSUED TO: Aerial MOB LLC

POC PHONE NUMBER: 619-889-0051

ATTN: Steven Blizzard

This certificate is issued for the operations specifically described hereinafter. No person shall conduct any operation pursuant to the authority of this certificate except in accordance with the standard and special provisions contained in this certificate, and such other requirements of the Federal Aviation Regulations not specifically waived by this certificate.

OPERATIONS AUTHORIZED

Operations under this certificate of authorization are limited to the maximum altitude listed below. This altitude is an absolute value and it shall not be added to the height of any structures.

Class of Airspace: **D** Night Waiver: **107W-2016-01079**

At or Below: Altitudes in accordance with published Unmanned Aircraft System (UAS) Facility Map (UASFM)

Under the Jurisdiction of: Brackett Airport Traffic Control Tower (ATCT)

Airport Identifier: Brackett Field/ **KPOC**

LIST OF WAIVED REGULATIONS BY SECTION AND TITLE

N/A

STANDARD PROVISIONS

1. A copy of the application made for this certificate shall be attached and become a part hereof.
2. This certificate shall be presented for inspection upon the request of any authorized representative of the Federal Aviation Administration, or of any State or municipal official charged with the duty of enforcing local laws or regulations.
3. The holder of this certificate shall be responsible for the strict observance of the terms and provisions contained herein.
4. This certificate is nontransferable.

NOTE - This certificate constitutes a waiver of those Federal rules or regulations specifically referred to above. It does not constitute a waiver of any State law or local ordinance.

SPECIAL PROVISIONS

Special Provisions 1 to 3, inclusive, are set forth in this authorization.

This certificate 2019-P107-WSA-06329 is effective from May 18, 2019 to September 30, 2020, and is subject to cancellation at any time upon notice by the Administrator or his/her authorized representative.

BY DIRECTION OF THE ADMINISTRATOR

FAA Western Service Area
(Region)

B. G. Chew
(Signature)

May 17, 2019
(Date)

Tactical Operations Manager (AJV-W23)
(Title)

NOT A PERMIT

SPECIAL PROVISIONS

1. CONTACT INFORMATION:

a. Steven Blizzard is the person designated as responsible for the overall safety of UAS operations under this Certificate of Waiver or Authorization (COA). During UAS operations for on-site communication/recall, the Responsible Person shall be continuously available for direct contact at 619-889-0051 by KPOC ATCT or designated representative.

b. The Responsible Person listed on this Authorization must maintain a current list of pilots by name and the remote pilot certificate number(s) associated with the Authorization holder's operation. This list must be presented for inspection upon request from the Administrator or an authorized representative.

2. SCHEDULE OF FLIGHT OPERATIONS:

a. Night operations authorized at the altitude stated in this authorization and in accordance with Special Provisions established in 14 CFR § 107.29 Daylight operation waiver [107W-2016-01079].

b. This airspace authorization does not relieve the remote pilots from the responsibility to check the airspace they are operating in and comply with all restrictions that may be present in accordance with see 14 CFR 107.45 and 107.49 (a)(2), such as restricted and Prohibited Airspace, Temporary Flight Restrictions, etc.

c. The facility may disapprove, terminate, restrict, or delay UAS flight operations covered by this authorization at any time.

d. The operator is responsible for reviewing the published UASFM at http://uas-faa.opendata.arcgis.com/ and scroll down and open the "Visualize It" section prior to each flight to ensure that no changes have been made to the map (i.e., altitude changes, airspace modifications, etc). If you need to operate at an altitude that is not in accordance with the published UASFM, you must apply for a new authorization requesting that altitude.

3. EMERGENCY/CONTINGENCY PROCEDURES - Lost Link/Lost Communications Procedures:

a. If the UAS loses communications or loses its Global Positioning System (GPS) signal, the Unmanned Aircraft (UA) must return to a pre-determined location within the operating area and land.

b. The Pilot In Command (PIC) must abort the flight in the event of unpredicted obstacles or emergencies.

NOT A PERMIT

AERIAL MOB LLC / VORTEX AERIAL LLC
PLAN OF ACTIVITIES

1. Name of production.

1202 Them: Covenant

2. Dates and times for all flights.

11/17/19 0700-1700

3. Name and phone number of the person responsible for the production.

Lee Frost (310) 343-0622

4. Name and phone number of the person responsible for the sUAS.

Steven Blizzard 619.889.0051 Aerial MOB representative

5. Make, model and serial number and/or registration number of all sUAS to be used.

Freefly Alta 8 - FA3ENHHCX4

6. Name and certificate number of all pilots to be utilized in the production event.

Steven Blizzard 3904184

7. A statement that the waiver holder has obtained written/witnessed oral permission from

We have a film permit/location agreement for filming the properties described 8.

Signature of waiver holder or representative. Aerial MOB LLC

9. A general outline, or summary of proposed production flight activities.

We will be making various flights through the day 5-10 minutes at a time with 5 to 60 minute breaks between flights. most operations will be less that 100' in altitude but we will do a couple big tall shots up at 400' AGL. We are operating under part 107 and will not fly over the general public.

NOT A PERMIT

10. Maps or diagrams of the proposed operation, relative to a specific production location.

See attached map for the proposed operating area.

ADDITIONAL COMMENTS

The production will be located on a controlled, closed-set environment. There will be no un-authorized personnel or general public allowed within the immediate vicinity of the production.

NOT A PERMIT

Locations

11/17/19 4th Street Bridge

E 4th St, Los Angeles,
CA 90033

All verified class g airspace

Please find on the following pages a general outline of the plan of events, maps, or diagrams of the specific filming location. If you have any questions I can be reached at 818.915.6182

Permit #F00157687-F

PERMIT

Small UAS Certificate of Registration

Name: Aerial MOB llc

Manufacturer: Freefly

Model: Alta 8

Serial Number: 477383 Certificate

Number: FA3ENHHCX4

Issued: 09/18/2018 **Expires:** 09/18/2021

For U.S. citizens, permanent residents, and certain non-citizen U.S. corporations, this document constitutes a Certificate of Registration. For all others, this document represents a recognition of ownership.

For all holders, for all operations other than as a model aircraft under sec. 336 of Pub. L. 112-95, additional safety authority from FAA and economic authority from DOT may be required.

This Small UAS Certificate of Registration is not an authorization to conduct flight operations with an unmanned aircraft. Operations must be conducted in accordance with the applicable FAA requirements. The operator of the aircraft is responsible for knowing and understanding what those requirements are. For more information on flying for non-model purposes, please visit the FAA website at www.faa.gov/uas

Federal Aviation Administration

NOT A PERMIT

I UNITED STATES OF AMERICA XI
DEPARTMENT OF TRANSPORTATION • FEDERAL AVIATION ADMINISTRATION
IV NAME
STEVEN MICHAEL BLIZZARD
V ADDRESS 8865 LOS COCHES RD
LAKESIDE CA 92040-5010
VI NATIONALITY USA
IVa D.O.B. 6 MAY 1970
SEX HEIGHT WEIGHT HAIR EYES
M 72 220 RED BROWN
IX HAS BEEN FOUND TO BE PROPERLY QUALIFIED TO EXERCISE THE PRIVILEGES OF
II REMOTE PILOT
III CERTIFICATE NUMBER 3904184
X DATE OF ISSUE 30 AUG 2016
XIV
VIII ADMINISTRATOR
U
A
S

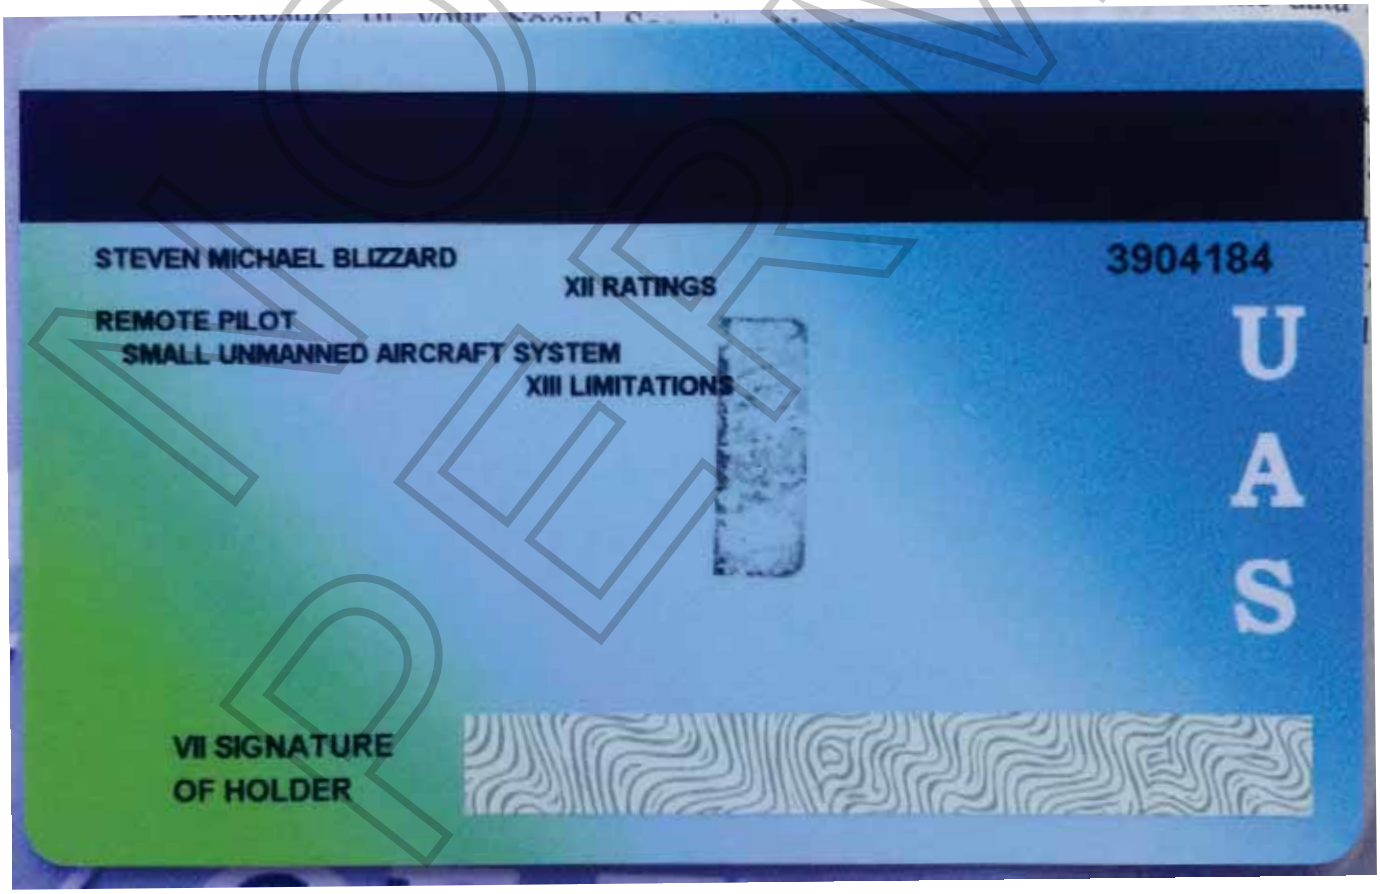
STEVEN MICHAEL BLIZZARD
3904184
XII RATINGS
REMOTE PILOT
SMALL UNMANNED AIRCRAFT SYSTEM
XIII LIMITATIONS
VII SIGNATURE
OF HOLDER
U
A
S

NOT A PERMIT

Permit #F00157687-F

U.S. DEPARTMENT OF TRANSPORTATION
Federal Aviation Administration
Airman Knowledge Test Report

NAME: Blizzard, Steven Michael
APPLICANT ID: 05061970 **EXAM ID:** 90090520185932763
EXAM: Unmanned Aircraft - Recurrent (UGR)
EXAM DATE: 09/05/2018 **EXAM SITE:** ABS91301
SCORE: 90% **GRADE:** PASS **TAKE:** 1

Learning statement codes listed below represent incorrectly answered questions. Learning statement codes and their associated statements can be found at **www.faa.gov/training_testing/testing/media/LearningStatementReferenceGuide.pdf**.

Reference material associated with the learning statement codes can be found in the appropriate knowledge test guide at **www.faa.gov/training_testing/testing/test_guides**.

A single code may represent more than one incorrect response.
PLT040 PLT064 PLT161

(emboss)

EXPIRATION DATE: 09/30/2020

DO NOT LOSE THIS REPORT

AUTHORIZED INSTRUCTOR'S STATEMENT: (if applicable)
On_____(date) I gave the above named applicant _____ hours of additional instruction, covering each subject area shown to be deficient, and consider the applicant competent to pass the test.

Name _____ Initial _____ Cert. No. _____ Type _____
(*print clearly*)

Signature _____

FRAUDULENT ALTERATION OF THIS FORM BY ANY PERSON IS A BASIS FOR SUSPENSION OR REVOCATION OF ANY CERTIFICATES OR RATINGS HELD BY THAT PERSON.

ISSUED BY: PSI Services LLC
FEDERAL AVIATION ADMINISTRATION
THIS INFORMATION IS PROTECTED BY THE PRIVACY ACT. FOR OFFICIAL USE ONLY.

NO PERMIT

SPECIAL FILMING CONDITIONS
THE ARTS DISTRICT

The Special Film Conditions described below will be included in the terms and conditions of permits issued for filming in this area and are in addition to the standard terms and conditions applicable to filming permits generally. While these Special Filming Conditions will be included as terms if a permit for filming in this are is issued, they are not intended to, and do not, establish the criteria or standards for determining whether or not a particular permit(s) will be issued for this area. The decision whether or not a particular permit(s) will be issued is vested in the discretion of the appropriate City or County department or their designees (including FilmL.A.), to be exercised consistent with public health, safety and general welfare, and applicable land-use ordinances.

This is a mixed-use area that includes manufacturing facilities, warehouses, artists/artisans and residents. These Special Conditions apply to the area roughly between 1st Street and 7th Street and between Alameda Avenue and the LA River. Within the past ten years, this area has experienced an influx of permanent residents into what was predominantly a light to heavy manufacturing zone for over 75 years.

The motion picture industry has amicably co-existed with the businesses and residents of this area for decades and desires to continue to do so. These Conditions are designed to promote cooperation between film companies, local businesses and residents so that each group can effectively utilize this diverse area. Violation of any of the conditions as outlined below may result in permit revocation or other administrative action.

- Affected residents/merchants and businesses must be notified at least two days in advance of the first day of filming or the first day of any substantial set preparation for productions that:
  - Request parking restrictions on the following public streets: Traction Avenue, East 2nd Street (except Alameda Street to Garey Street), East 3rd Street, Vignes Street, Molino Street (Palmetto Street to 4th Street only)
  - Request a street closure
  - Involve any special effects, gunfire, audible playback, helicopter activity, or other disruptive activities
  - FilmL.A. or the production company shall consult a designated community representative when an applicant requests a permit with less than two days notice under the above circumstances
- Posting on more than one side of Traction Avenue, East 2nd Street (except Alameda to Garey), East 3rd Street (except Vignes to Santa Fe), Vignes Street, Molino from 4th Street to Palmetto, Hewitt from Palmetto to 4th Street, 4t Street from Colyton to Molino requires a notification to a designated person in the building where alternate parking is not provided. Posting on both sides of the above streets is allowed without signatures on Sundays.
- When "No Parking" signs are posted on both sides of Hewitt between 4th Street and Traction Avenue, Art Share (213-687-4278) and Bedlam (213-909-1512) must be notified.
- Posting for equipment and/or picture, other than the streets listed above, will be reviewed on a street by street basis and may not exceed 450 linear feet. Additional posting may be granted if there is a majority of support from affected residents/businesses/merchants, and indicated on the permit. After filming is completed, companies are requested, as a courtesy (only LADOT is to touch the posting signs), to turn all "No Parking" signs around so that they face the opposite direction.

NOT A PERMIT

- Companies must provide adequate detour and directional signage when street closures are in place, conforming as much as possible to current LADOT standards and practices. Detour routes must accommodate large, semi and tractor trailer trucks.

- The Arts District is home to many art gallery openings and live, local theater. When the following locations are directly impacted, notification is required if in conflict with a scheduled event at the Downtown Playhouse (929 E. 2nd Street 213-626-6909) and Art Share LA (801 E. 4th Place 213-687-4278).

- Productions filming near residential buildings after midnight or before 6:00am are required to notify designated representatives of the proposed activity. Contact information for building representatives will be made available on request from the community filming liaison (Jonathan Jerald 213-814-7164).

- Crew with walkie-talkies must wear headsets when filming after 12:00 am and before 6:00 am.

- Changeable Message Signs (CMS) will be required on the day(s) of filming activity that requires a full closure on the 1st, 4th and 6th Street Bridges. CalTrans/LADOT approved notification signs are sufficient and must be in place in advance of filming activity and must include the dates and times of closures.

- Cast/Crew are not permitted to park on the area streets. Off-street parking must be provided for personal vehicles.

- Generators are to be placed as far away from residential buildings as possible. Placement will be considered on a case-by-case basis.

- Production companies are required to completely remove all trash, food, cardboard boxes, etc. from the general vicinity at the end of each filming day. Production companies will be held responsible for the actions of the catering companies they employ to provide food for the cast and crew.

- Food should not be given directly to the homeless persons in the area. Production companies wishing to help the homeless should do so though one of the service providers in the downtown area.

- FilmL.A will monitor frequency and look for ways to mitigate the impacts of filming prior to placing a location off limits.

- Unless a signature survey is completed, the west side of Mateo Street between 4th Place and Palmetto Street must be kept clear of equipment, vehicles, condors and lights. This area, however, may be used for camera placement between the hours of 7:00 am and 10:00 pm only.

- When filming take place after 10:00 pm or before 7:00 am, generators are to be placed as far as possible away from residential buildings and lights are to be screened to avoid disturbing nearby residents.

- The Molino Loft buildings (500 and 530 Molino Street) and Marc Free should be notified (310-871-2652) for filming activity or parking restrictions along 4th Place between Molino and Mateo [the curve].

NOT A PERMIT

- Due to the mixed use nature of the neighborhood, productions wishing to utilize space along the west side of Santa Fe Ave. between 2nd and 3rd Streets and the north side of 3rd Street from Santa Fe Avenue to west 100 feet must obtain a signature from Valerie Mitchell or designated representative (213-687-3987).

- Frequent filming in the area of Vignes and 2nd Streets along with the high demand for parking in the area requires that posted "No Parking" on Vignes Street between 1st Street and 2nd Street shall be limited to no more than 200 feet, unless alternate parking or notification are provided to a designated representative from the building.

- The area near 3rd and Traction Avenue is home to many small businesses that have greatly helped to develop the area. In order to be sensitive to these businesses it is necessary for production companies to obtain signatures from the following businesses when there are filming activities or parking on the 700 block of 3rd Street between Traction Avenue and Hewitt Street: Zip Fusion- Jason Ha (744 E. 3rd Street, 213-680-3770); Lakich Studio-Lily Lakich (704 Traction Avenue, 213-620-8641); Ay Carrumba (714 Traction Avenue, 213-620-0274); Wurstkuche Sausage Grill- Joseph Petruzulli (800 E 3rd St, 213-667-4444); Blue Dahlia (738 E 3rd St, 213 613-0621)

- Outdoor food preparation using charcoal or gas grills must be at least 100 feet away from any residential building.

NO PERMIT

Permit #F00157687-F

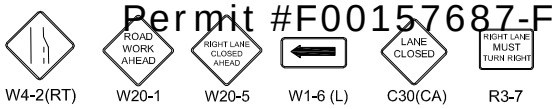

Ⓢ TRAFFIC SIGNAL

● TRAFFIC CONE

TYPE I W/ SIGN

FLASHING ARROW SIGN (FAS)

ALL TRAFFIC CONTROL WILL BE INSTALLED TO MEET OR EXCEED THE LATEST CA-MUTCD MINIMUM REQUIREMENTS

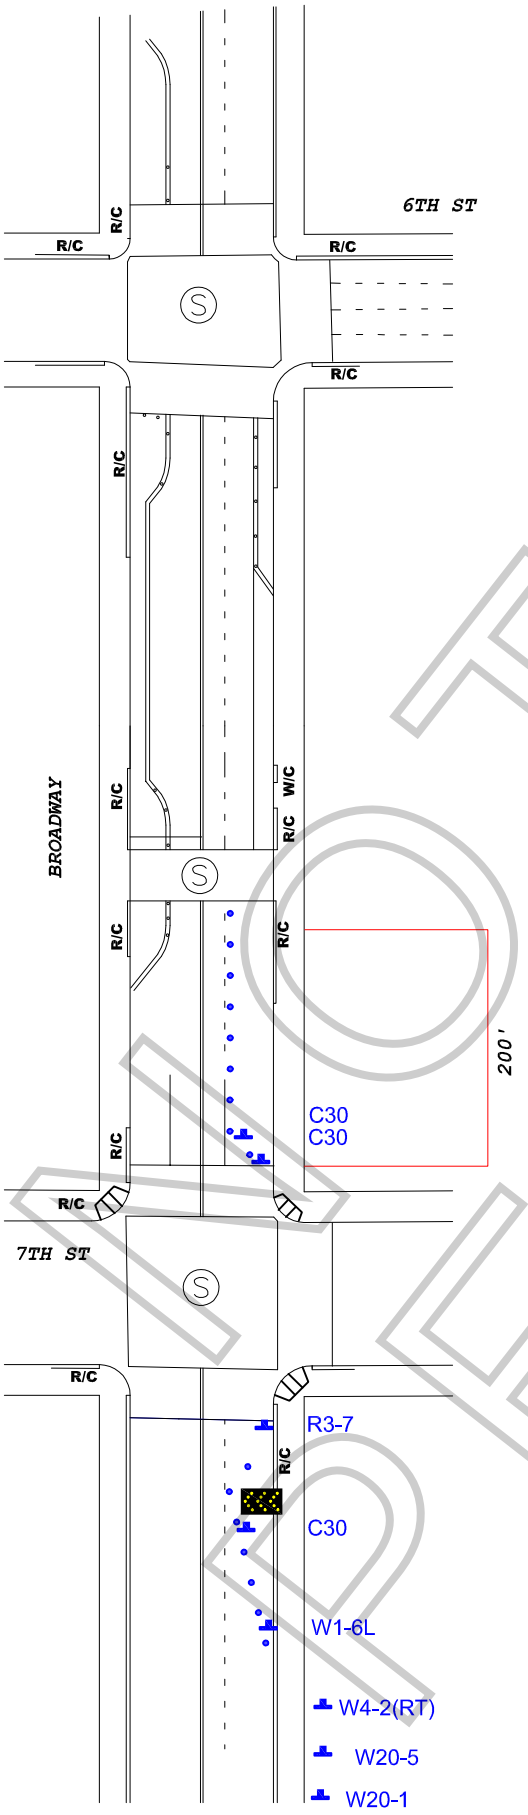

WORK ZONE TRAFFIC CONTROL PLAN GENERAL NOTES

1. **DATE/TIME: 11-17-19 FROM 07:00 HOURS TO 22:00 HOURS.**
2. ALL SIGNING, STRIPING, AND TRAFFIC CONTROL DEVICES SHALL CONFORM TO THE (CURRENT) STATE OF CALIFORNIA DEPARTMENT OF TRANSPORTATION (CALTRANS) STANDARD PLANS AND STANDARD SPECIFICATIONS, CALIFORNIA MUTCD, AND ANY ADDENDUMS THERETO, AND AS SHOWN ON THESE PLANS, SYMBOLS AND ABBREVIATIONS USED ARE SHOWN ON CALTRANS STANDARD PLANS.
3. THERE WILL BE NO INTERFERENCE WITH TRAFFIC SIGNALS OR CROSSWALKS.
4. CONES WILL BE 28" MINIMUM HEIGHT AND HAVE REFLECTORIZED SLEEVES FOR NIGHT WORK.
5. POLICE WILL DIRECT TRAFFIC IF NECESSARY.

TCP FOR:	THEM COVENANT
LOCATION:	E/S CURB+1 ON BROADWAY FROM 7TH ST. TO 200' NORTH LOS ANGELES, CA
CONTACT:	DAVE STANLEY OFFICE# 818-262-5290 JARED KURT PH# 818-636-8129
	JCL TRAFFIC SERVICES (213) 622-9775 C31-CA Lic # 805357
DATE / REVISIONS	DRAFTER: MARIO MENJIVAR SCALE: N.T.S. FILM LA: SN

NOT A PERMIT

Permit #F001576877

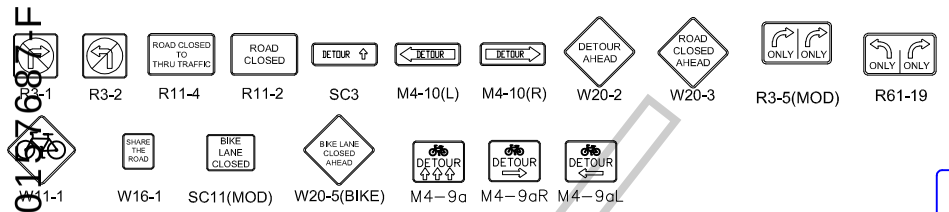

TRAFFIC SIGNAL

TRAFFIC CONE

TYPE I W/ SIGN

HIGH LEVEL WARNING DEVICE

TYPE III BARRICADE WITH SIGN

TYPE III BARRICADE

ALL TRAFFIC CONTROL WILL BE INSTALLED TO MEET OR EXCEED THE LATEST CA-MUTCD MINIMUM REQUIREMENTS

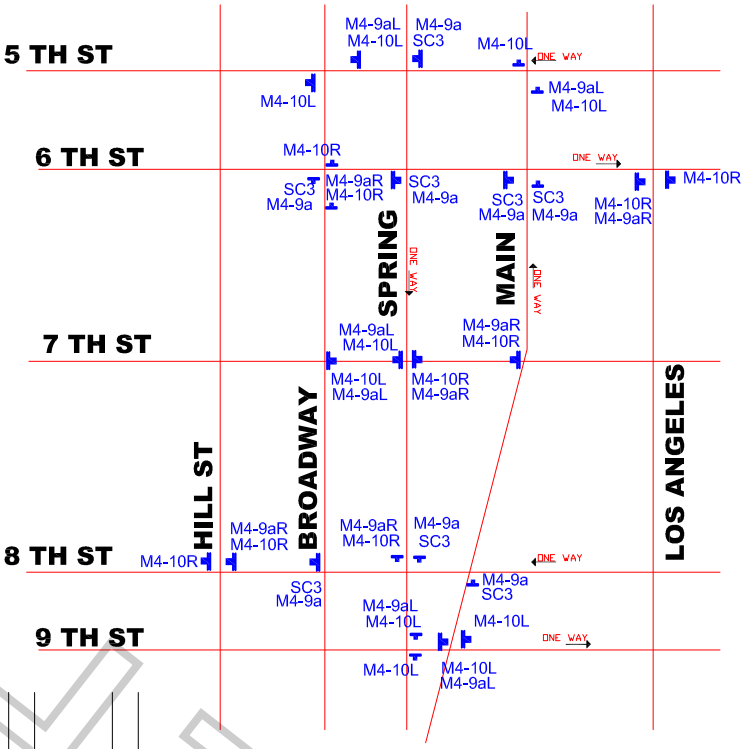

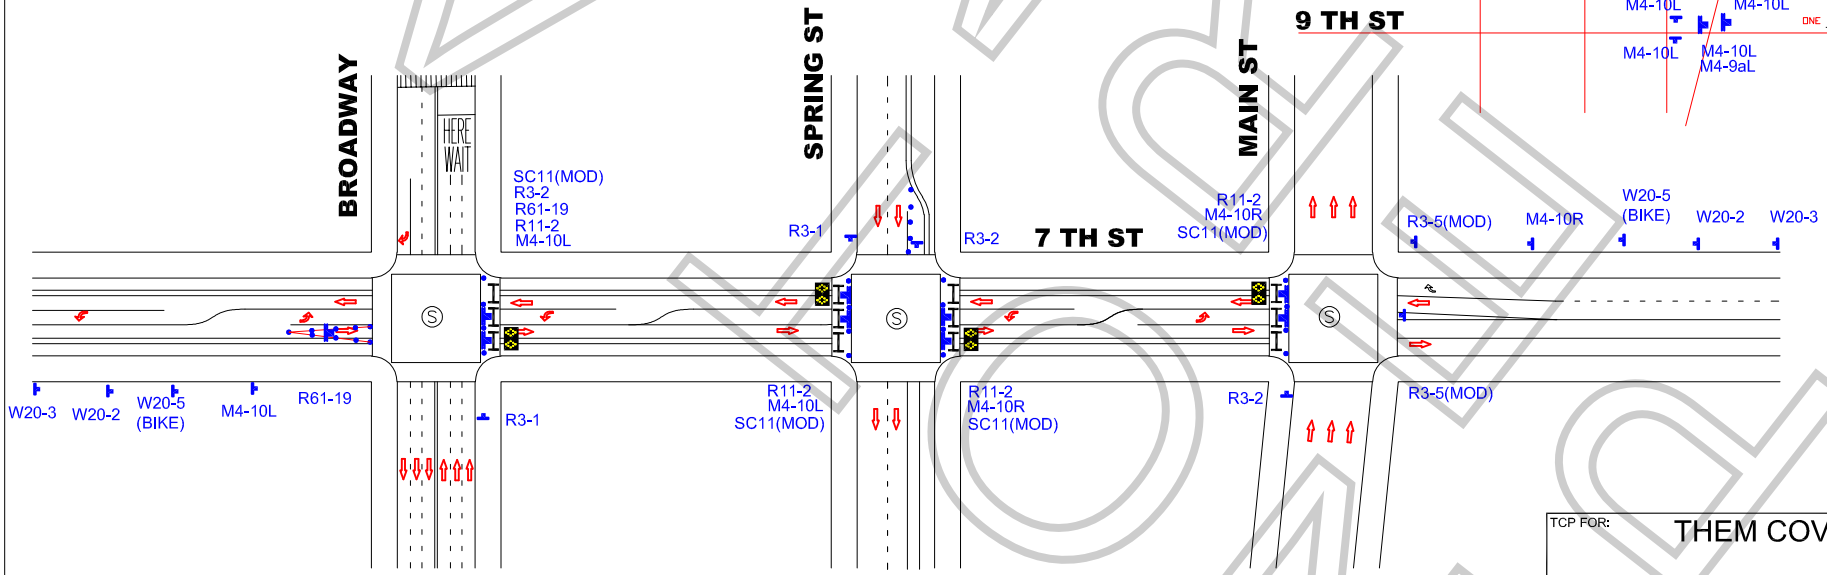

WORK ZONE TRAFFIC CONTROL PLAN
GENERAL NOTES

1. DATE/TIME: 11-17-19 FROM 07:00 HOURS TO 22:00 HOURS.

2. ALL SIGNING, STRIPING, AND TRAFFIC CONTROL DEVICES SHALL CONFORM TO THE (CURRENT) STATE OF CALIFORNIA DEPARTMENT OF TRANSPORTATION (CALTRANS) STANDARD PLANS AND STANDARD SPECIFICATIONS, CALIFORNIA MUTCD, AND ANY ADDENDUMS THERETO, AND AS SHOWN ON THESE PLANS, SYMBOLS AND ABBREVIATIONS USED ARE SHOWN ON CALTRANS STANDARD PLANS.
3. THERE WILL BE NO INTERFERENCE WITH TRAFFIC SIGNALS OR CROSSWALKS.
4. CONES WILL BE 28" MINIMUM HEIGHT AND HAVE REFLECTORIZED SLEEVES FOR NIGHT WORK.
5. POLICE WILL DIRECT TRAFFIC IF NECESSARY.

TCP FOR:	THEM COVENANT
LOCATION:	FULL STREET CLOSURE - 7TH ST FROM BROADWAY TO MAIN ST LOS ANGELES, CALIFORNIA
CONTACT:	MIKE WEBSTER OFFICE# 323-579-1173 JARED KURT PH# 818-262-5290
	JCL TRAFFIC SERVICES (213) 622-9775 C31-CA Lic # 805357
DATE / REVISIONS	DRAFTER: MARIO MENJIVAR SCALE: N.T.S. FILM LA: SN

FINAL

SPECIAL CONDITIONS FOR LOCATION FILMING IN DOWNTOWN LOS ANGELES
(Standard Filming Requirements continue to apply where not superseded below)

1. DEFINITION OF TERMS

a. Downtown Los Angeles, for the purposes of these conditions, shall be defined as the area North to South from the 101 Freeway to the 10 Freeway; East to West from the Los Angeles River to the 110 Freeway.

b. The Downtown Los Angeles Neighborhood Council boundaries (**DLANC boundaries**), for the purpose of these conditions, shall be defined as bordered on the North and East at the 101 Freeway from the 110 Freeway east to Los Angeles Street, south to 4th Street, east to Alameda Street, south to 7th Street, east to the Los Angeles River; on the South by the 10 Freeway from the 110 Freeway to the Los Angeles River; on the West by 110 Freeway from the 10 Freeway to the 101 Freeway. (This area is the same area as defined above as Downtown Los Angeles, but excludes the Little Tokyo and Arts District neighborhoods.)

c. Residential buildings shall be defined as any building with legal residential occupants (mixed-use, adaptive reuse, artist-in-residence (A.I.R.), SROs, residential hotels, condominiums and apartment buildings). DLANC will maintain an accurate and contemporary listing of all residential buildings showing a 100-foot radius from each building so as to identify any areas both inside and outside of that radius.

d. The Broadway Entertainment District (aka Broadway Theatre District), for the purposes of these Conditions, shall be defined north to south as Broadway from 3rd Street to Olympic Boulevard, and east to west from Frank Court to Lindley Place (aka St. Vincent Alley Court), or the equivalent mid-block point to either of these alleys where the alley is not present, including any theater loading facilities, defined as any public or private surface parking lot, parking garage, public street or curb area adjacent to, or utilized by, a theater. If, in the future, the City adopts an ordinance with regulations governing filming in this area, such regulations shall supersede these Filming Conditions.

e. The Old Bank District residential overlay, for the purposes of these Conditions, shall be defined as the area bound by South Spring St., West 5th St., West 4th St., and Werdin Pl.

2. FILMING STANDARD HOURS AND DAYS

a. Filming activity, or any production-related activity including but not limited to activities such as base camps, catering, generators, etc., within the **DLANC boundaries** is restricted to the hours of 6:00 a.m. to 11:00 p.m. within a 100-foot radius of any residential building. Filming activity in the **Broadway Entertainment District** is restricted to the hours of 6:00 a.m. to Midnight within a 50-foot radius of any residential building. **Old Bank District** is restricted to the hours of 7:00 a.m. to 10:00 p.m. within a 100-foot radius of any residential building**.** No extension of the standard filming hours for

NOT A PERMIT

filming or any disruptive production-related activity shall be allowed until a signature survey has been properly submitted. Proof of signature surveys shall be made available to DLANC upon request.

b. No film permits may be issued along Main and Spring Streets from 2nd to 9th Streets, or on any block of 2nd through 9th Streets between Los Angeles and Spring during the Downtown Art Walk, currently held on the second Thursday of each month. Filming inside of private buildings or entirely on private property during this time is permitted so long as there are no external impacts.

c. No filming may be conducted in close proximity to major public events anywhere in Downtown Los Angeles as permitted by the LAPD, or identified with 30 days notice to the City's Designated Film Permit Contractor by DLANC. Film permits may be considered in light of major public events on a case-by-case basis so long as their issuance will not cause further disruption to Downtown businesses and residents during such events.

3. RESIDENTIAL AND MERCHANT PROTECTIONS IN THE DLANC BOUNDARIES

a. A film permit may include no more than 300 feet of curb lane per city block for the parking of film production vehicles, crew or equipment. Requests for additional amounts of curb lane shall require a signature survey. The **Broadway Entertainment District** is exempt from this restriction.

b. Production personnel (and equipment utilized by the production company) shall not block the sidewalk area in front of an open commercial business or a residential building, including residential patios, windows, doorways, or entryways, unless the production company has secured the permission of the merchant and/or property owner. Where the commercial business is one that is primarily open in the evening and nighttime hours, the production company, their cast and crew may not block the access to and signage of such establishment (as seen from the street), without permission of the merchant and/or property owner during the hours of operation of the business.

c. Customers, employees, residents, and guests of affected properties shall be allowed free ingress/egress to all buildings, merchants, and parking facilities. Arrangements shall be made to ensure access to deliveries, trash pickup, residential move-in/move-out, and vendor access to the properties/merchants during productions.

d. All commercial businesses must prominently post hours of operation and contact phone numbers, and residential buildings must have a designated contact person authorized to give permission. Special events held by commercial businesses, outside of normal business hours, must also be posted in advance, and production companies must provide full access and visibility during such events.

NOT A PERMIT

4. NOISE, FUMES, AND LIGHTING WITHIN THE DLANC BOUNDARIES

a. Generators, portable toilets or toilet vehicles, and outdoor food preparation using charcoal or gas grills must be a minimum of 50 feet (horizontally) from any residential window or entrance. If it is physically impossible for a generator to be a minimum of 50 feet from residential windows or entrances, the generator shall be placed as far away as possible and vented away from residential windows and entrances. However, under no circumstances shall a generator be placed directly underneath a residential window.

b. Film productions must focus lighting on the filming area only and make every effort to shield the lighting from adjacent properties, pedestrians, and patrons of commercial businesses at all times. Exceptional lighting (e.g., Musco and Bebee lighting) outside of regular filming hours shall not be allowed without a signature survey of the affected merchants and/or property owners. **Signature survey shall be required for Exceptional lighting within the Old Bank District between the hours of 6:00 p.m. and 6:00 a.m.** Under no circumstances shall lighting be directed onto oncoming traffic.

c. Film production companies are required to completely remove all trash, food, and cardboard boxes, etc. from the general vicinity at the end of each filming day. Film production companies will be held responsible for the actions of catering companies they employ to provide food for the cast and crew.

5. SPECIAL REQUESTS AND EXCEPTIONS REVIEW AND NOTIFICATION WITHIN THE DLANC BOUNDARIES

a. Helicopters shall not be granted permits for landing at non-certified helipads before and after approved filming hours. All aerial filming productions must provide upon request a copy of an approved FAA Form 7711-2, or other official waiver, along with a copy of the briefing on the flight operations for all participating persons or property.

b. No film permit shall be construed as a waiver of 14 CFR § 91.119, 14 CFR § 91.515(a) or 14 CFR § 91.303(e), dictating federal flight altitude regulations, for purposes of non-participating persons or property (see attachment).

c. Notification beyond the standard 500-foot radius will be made to affected residents and merchants for high impact activity that is likely to cause interference with adjacent properties of people such as car chases, simulated gun fire, explosions, screams for help and other loud noises, helicopter activity, road closures or other such exceptional activities that might cause a police response to the filming location. High impact filming activity must be preceded by notifications at least two days in advance. The City's Designated Film Permit Contractor or the production company shall consult a designated DLANC representative when an applicant requests a permit for high impact filming activity with less than two days notice.

d. Due to the location of building air intake systems on Lower Grand Avenue, no special effects, including smoke, steam or fog, may occur in that area without first obtaining

NOT A PERMIT

clearance from the appropriate building contacts and maintenance engineers. Contact must be made at least 48 hours prior to the proposed effect(s).

6. FILMING-RELATED CONGESTION WITHIN THE DLANC BOUNDARIES

a. The City's Designated Film Permit Contractor will ensure that the impact from filming at recurrently used locations is minimized to the affected residents and businesses.

b. In rush hour restricted lanes, as designated by LADOT, no Intermittent Traffic Control (ITC) shall be permitted during Rush Hours (7:00 a.m. – 9:00 a.m. and 4:00 p.m. – 7:00 p.m., Monday through Friday). No simultaneous closures or ITC of both the Second and Third Street Tunnels will be permitted.

c. Production companies shall request the posting of "no parking" signs, lane or street closures with LADOT for the day(s) that they are "on site" only. When closures are not necessary for the day(s) requested, production companies shall report the changes to the City's Designated Film Permit Contractor, who shall notify LADOT, who must revise and/or remove parking signs, as necessary.

d. Production companies must provide adequate detour and directional signage when street closures are in place, conforming to current LADOT standards and practices. Detour routes must accommodate large, semi and tractor trailer trucks and public transit vehicles.

7. ENFORCEMENT OF CONDITIONS

a. In accordance with the terms of their work permit issued from LAPD, off-duty or retired police officers must, upon reporting to a work site, review and ensure compliance with conditions outlined on the filming permit. Officers shall ensure compliance with arrival and departure time, and shall not allow any activity or conduct that is in violation of local or state law, nor allow any filming condition that is not authorized by the permit. Variations from the requirements of the permit are not allowed unless approved by an authorized representative of the City's Designated Film Permit Contractor.

NOT A PERMIT